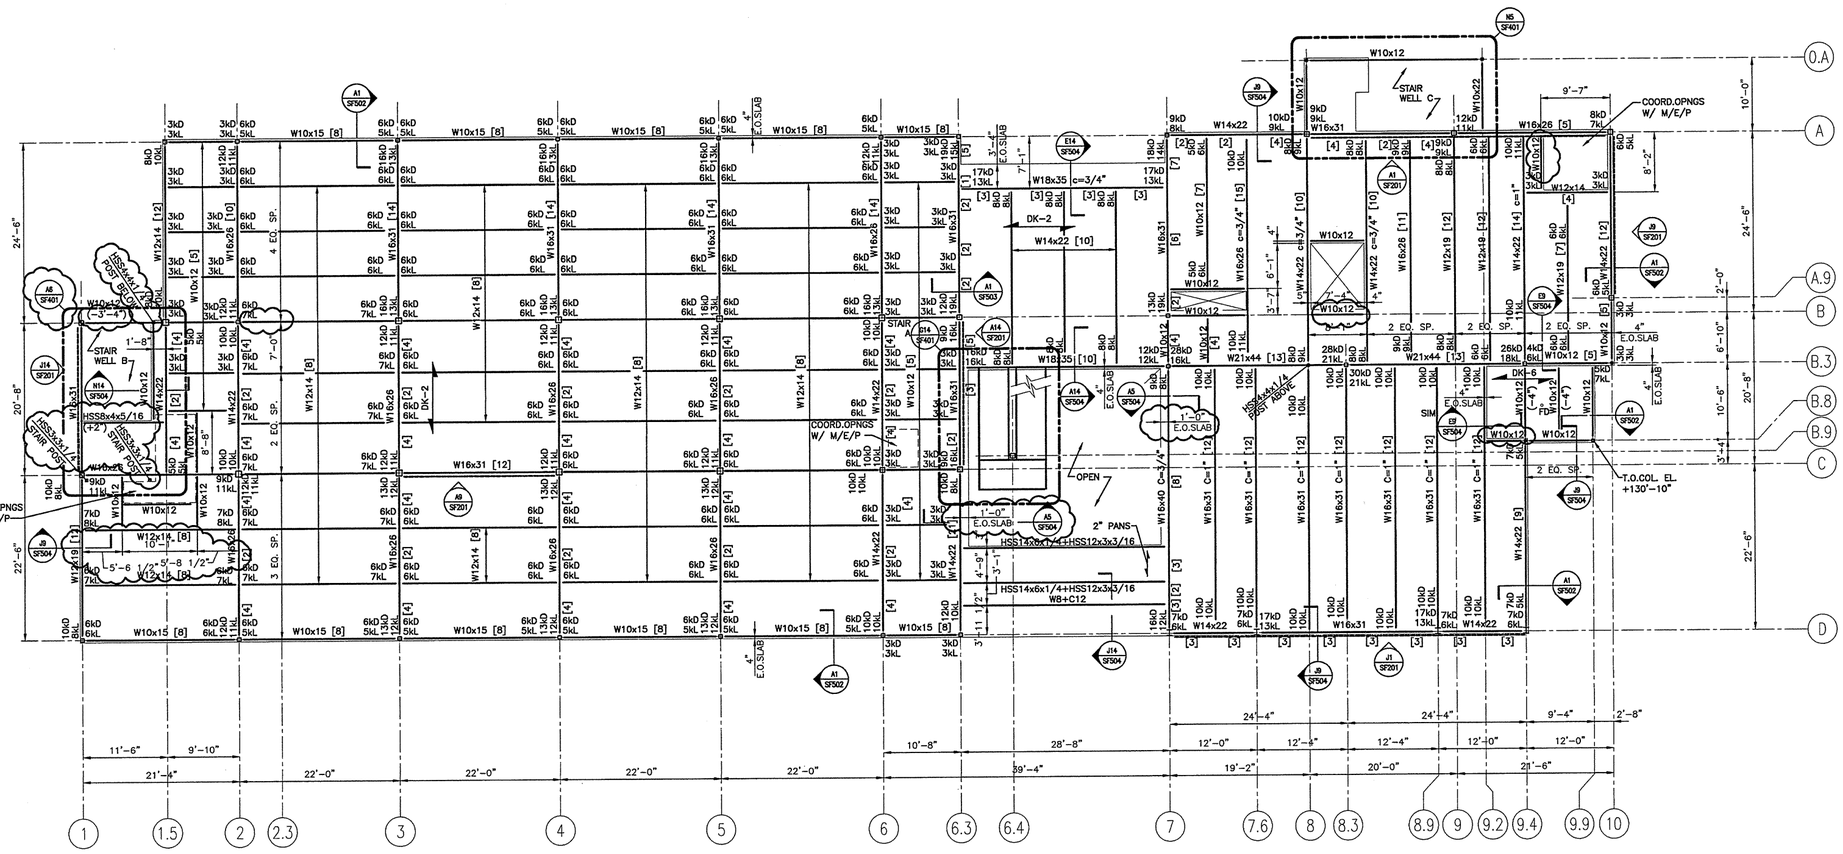

GENERAL NOTES:

1. SEE SG001 FOR STRUCTURAL GENERAL NOTES.
2. TOP OF CONCRETE IS +128'-0", UNLESS NOTED OTHERWISE.
3. TOP OF STEEL ELEVATION = +127'-6" UNLESS NOTED OTHERWISE THUS (±X'-X") ON PLAN.
4. MC DENOTES MOMENT CONNECTION.
5. NUMBER IN SQUARE BRACKETS [X] DENOTES QUANTITY OF HEADED STUDS EVENLY DISTRIBUTED PER SPAN INDICATED. SEE SF501 FOR PLACEMENT GUIDELINES.
6. REACTIONS LISTED FOR COMPOSITE BEAMS ARE SERVICE VALUES.
7. 2" PANS ARE DESIGNED AND PROVIDED BY OTHERS.

REV.	DESCRIPTION	DATE
2	ISSUED FOR ADDENDUM 3	10-23-03
1	ISSUED FOR ADDENDUM 2	9-25-03
0	ISSUED FOR CONSTRUCTION	8-26-03

ISSUED FOR ADDENDUM 3
10-23-03

CURRENT ISSUE STATUS:

PROJECT NORTH

STATE OF MAINE ANDREW D. BRADLEY No. 9840 REGISTERED PROFESSIONAL ENGINEER

SMRT
ARCHITECTURE ENGINEERING PLANNING
SMRT
144 Fore Street/P.O. Box 618
Portland, Maine 04104
tel. (207) 772-3846
fax. (207) 772-1070

PROJECT: THE GULF OF MAINE RESEARCH INSTITUTE
PORTLAND, MAINE

SHEET TITLE: THIRD FLOOR FRAMING PLAN

SCALE:	1/8"=1'-0"	DATE:	8-26-03
PROJECT MANAGER:	DRL	GRAPHIC SCALE:	0" 1"
JOB CAP/DRAWN:	SDL/TCM		
A/E OF RECORD:	ADB	SHEET No.	SF102
SMRT CAD FILE:	SF102-03034		
PROJECT No.	03034		

© COPYRIGHT 2003 SMRT INC.

A1	THIRD FLOOR FRAMING PLAN
1/8"=1'-0"	–