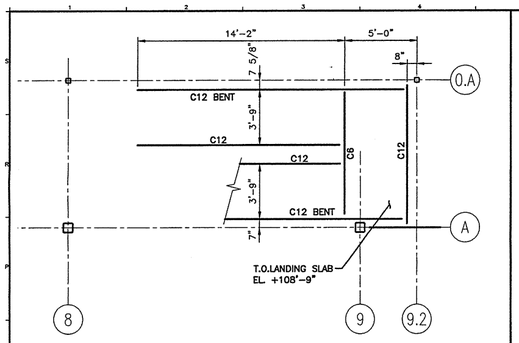

N1	STAIR C FRAMING PLAN
1/4"=1'-0"	RE: SF101 & SF102

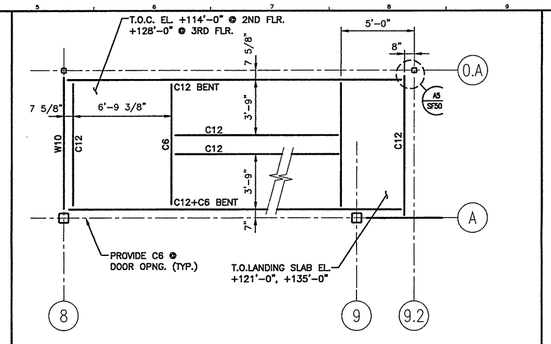

N5	STAIR C FRAMING PLAN
1/4"=1'-0"	RE: SF103

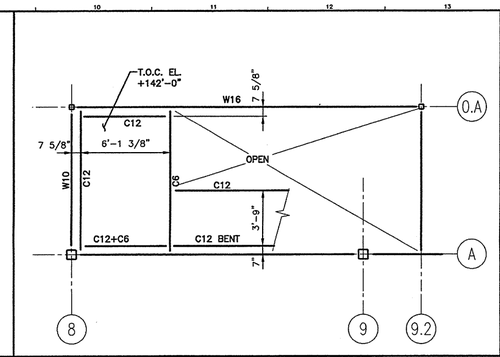

N9	STAIR C FRAMING PLAN
1/4"=1'-0"	RE: SF104

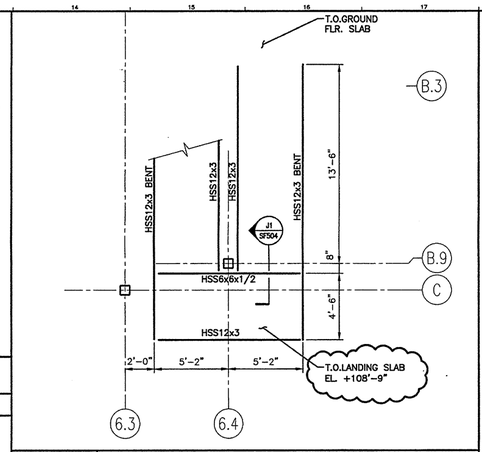

M14	STAIR A FRAMING PLAN
1/4"=1'-0"	RE: SF101

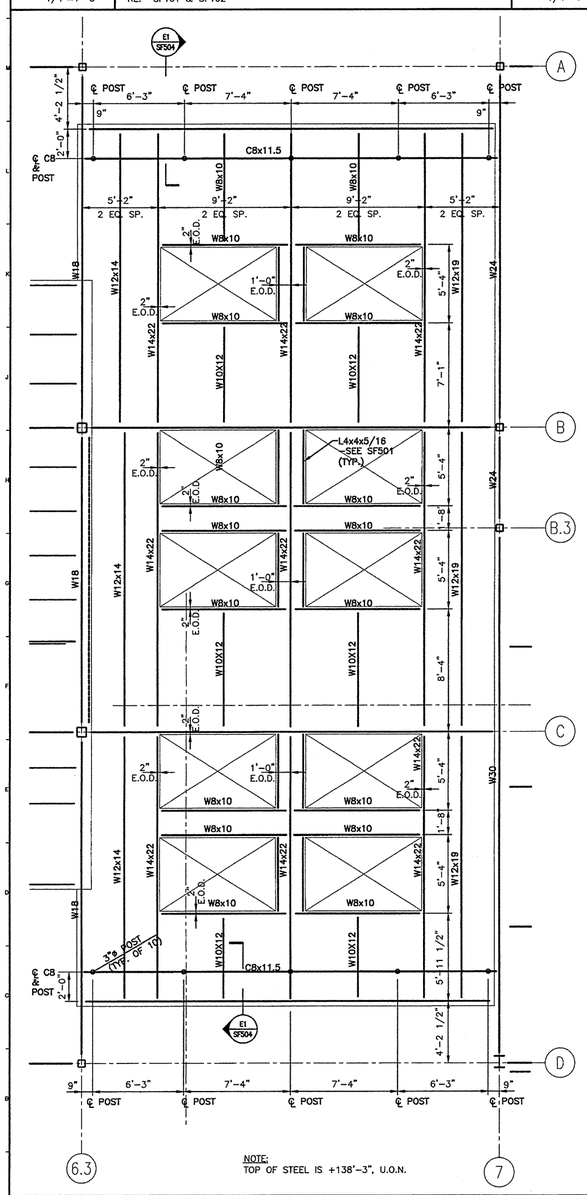

NOTE:
TOP OF STEEL IS +138'-3", U.O.N.

A1	PARTIAL ROOF FRAMING PLAN
1/4"=1'-0"	SF103

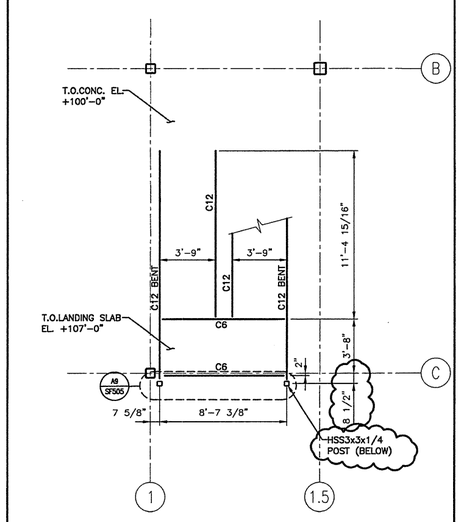

G6	STAIR B FRAMING PLAN
1/4"=1'-0"	RE: SF101

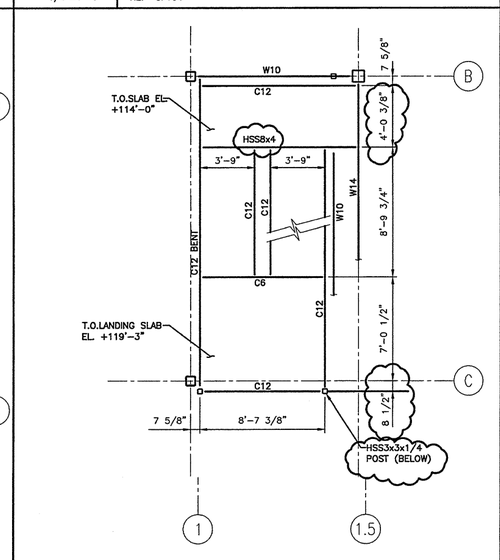

G9	STAIR B FRAMING PLAN
1/4"=1'-0"	RE: SF102

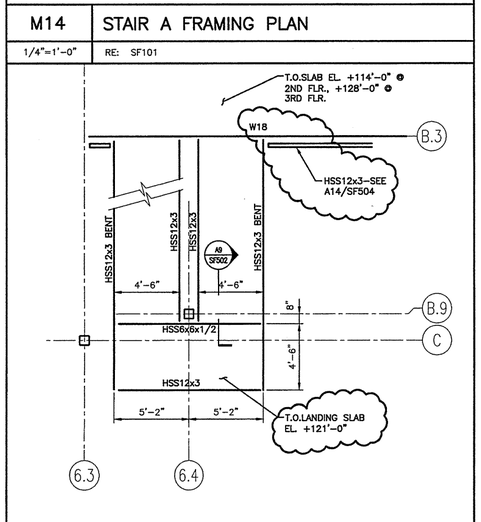

G14	STAIR A FRAMING PLAN
1/4"=1'-0"	RE: SF102 & SF103

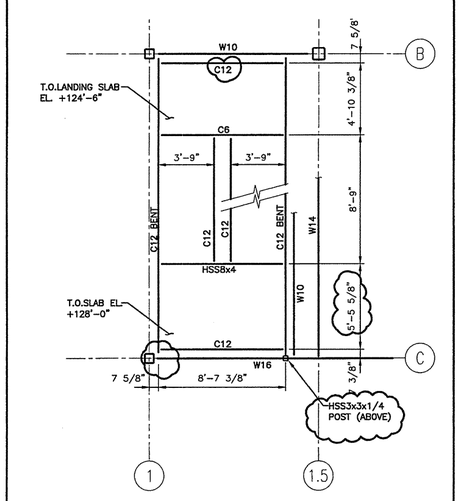

A6	STAIR B FRAMING PLAN
1/4"=1'-0"	RE: SF103

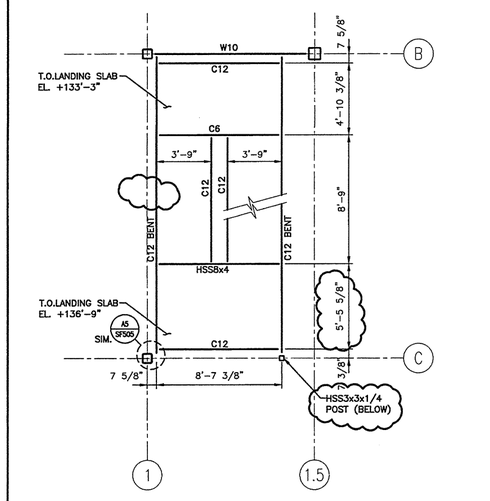

A9	STAIR B FRAMING PLAN
1/4"=1'-0"	*

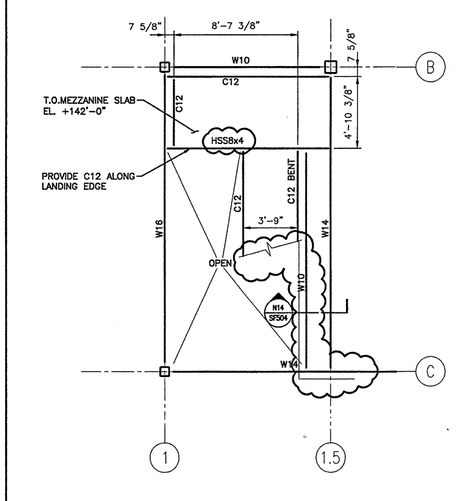

A14	STAIR B FRAMING PLAN
1/4"=1'-0"	RE: SF104

GENERAL NOTES:

1. SEE SG001 FOR STRUCTURAL GENERAL NOTES.
2. C12 DENOTES C12x20.7.
3. C6 DENOTES C6x10.5.
4. ALL DIMENSIONS ARE TO BACK OF CHANNELS, OR INSIDE FACE OF TUBES, U.N.O.
5. TOP OF PERIMETER CHANNELS AND STRINGERS ARE 2" ABOVE TOP OF CONCRETE AND/OR NOSINGS.
6. LANDINGS ARE TO HAVE A MINIMUM OF 4" NORMAL WEIGHT CONCRETE ON 2" METAL PANS. TREADS ARE TO HAVE A MINIMUM OF 2" NORMAL WEIGHT CONCRETE FILL.
7. BOTTOM OF C6 FLUSH WITH BOTTOM OF C12'S, PROVIDE L6x3 1/2x5/16 TIGHT TO & FLUSH WITH STRINGERS @ CENTER OF STAIRS.

REV.	DESCRIPTION	DATE
2	ISSUED FOR ADDENDUM 3	10-23-03
1	ISSUED FOR ADDENDUM 2	9-25-03
0	ISSUED FOR CONSTRUCTION	8-26-03

ISSUED FOR ADDENDUM 3
10-23-03

CURRENT ISSUE STATUS:

PROJECT NORTH

STATE OF MAINE — ANDREW D. BRADLEY — NO. 9840 — REGISTERED PROFESSIONAL ENGINEER

SMRT

ARCHITECTURE ENGINEERING PLANNING

SMRT
144 Fore Street/P.O. Box 618
Portland, Maine 04104
tel. (207) 772-3846
fax. (207) 772-1070

THE GULF OF MAINE RESEARCH INSTITUTE
PORTLAND, MAINE

PROJECT:

ENLARGED PARTIAL FRAMING PLANS

SHEET TITLE:

SCALE:	AS NOTED	DATE:	8-26-03
PROJECT MANAGER:	DRL	GRAPHIC SCALE:	0" 1"
JOB CAP/DRAWN:	SDL/TCM		
A/E OF RECORD:	ADB	SHEET No.	SF401
SMRT CAD FILE:	SF401-03034		
PROJECT No.	03034		

© COPYRIGHT 2003 SMRT INC.