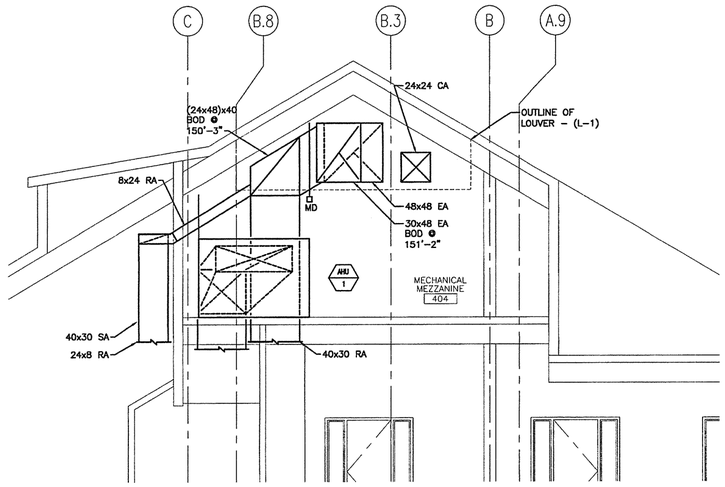

G1 SECTION

1/8" = 1'-0"

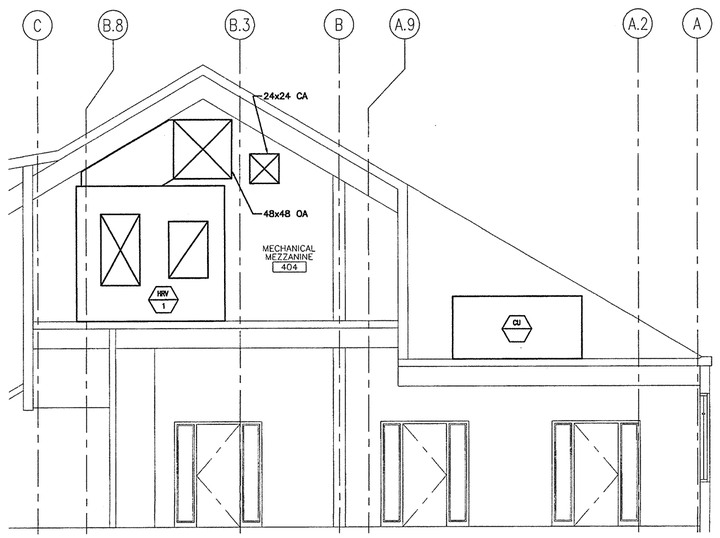

A1 SECTION

1/8" = 1'-0"

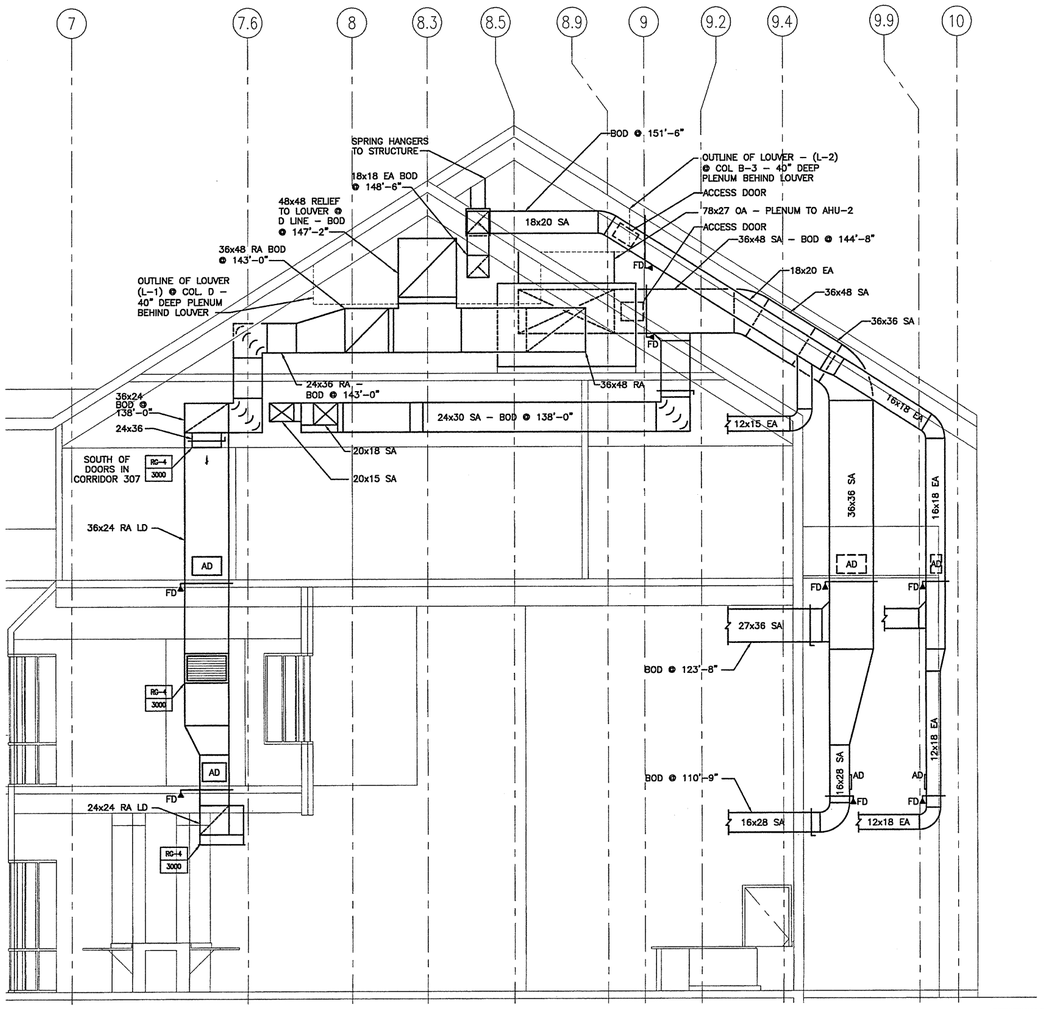

A8 SECTION

1/8" = 1'-0"

NOTE:

1. SEE SHEET M-001 FOR LEGEND AND ABBREVIATIONS.

REV.	DESCRIPTION	DATE
0	ISSUED FOR CONSTRUCTION	10-23-03

ISSUED FOR CONSTRUCTION
10-23-03

CURRENT ISSUE STATUS:

STATE OF MAINE
DAVID L REINHEIMER
#5251
REGISTERED
PROFESSIONAL ENGINEER

SMRT

ARCHITECTURE ENGINEERING PLANNING

SMRT
144 Fore Street/P.O. Box 618
Portland, Maine 04104
tel. (207) 772-3846
fax. (207) 772-1070

PROJECT:
THE GULF OF MAINE
RESEARCH INSTITUTE
PORTLAND, MAINE

SHEET TITLE:
SECTIONS

SCALE:	AS NOTED	DATE:	10-23-03
PROJECT MANAGER:	DRL	GRAPHIC SCALE:	0" 1"
JOB CAP/DRAWN:	SDL/CAH		
A/E OF RECORD:	DBR	SHEET No.	M-301
SMRT CAD FILE:	M-301-03034		
PROJECT No.	03034		

©COPYRIGHT 2003 SMRT INC.