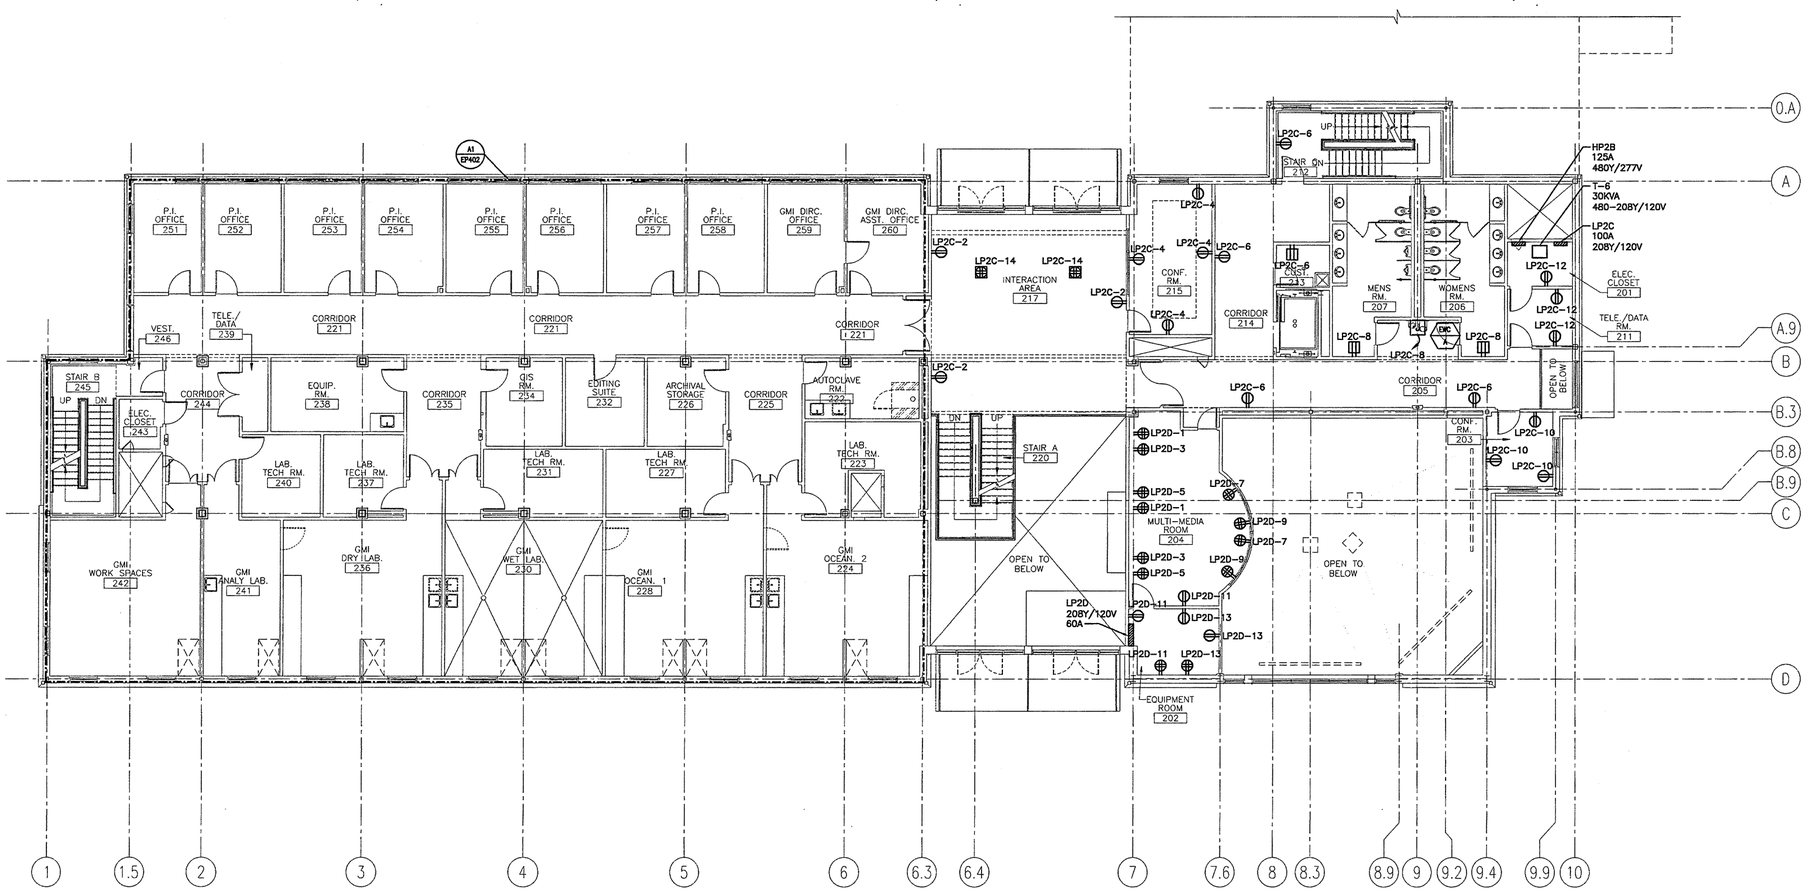

NOTES:

1. SEE SHEET E-001 FOR LEGEND AND GENERAL NOTES.
2. PROVIDE 120V CIRCUIT LP4A-4, TO ALL VAV BOXES ON THIS FLOOR. REFER TO MECHANICAL PLANS FOR VAV BOX LOCATIONS.

REV.	DESCRIPTION	DATE
0	ISSUED FOR CONSTRUCTION	10-23-03

ISSUED FOR CONSTRUCTION 10-23-03

CURRENT ISSUE STATUS:

PROJECT NORTH

STATE OF MAINE — JON P. BRYANT — REGISTERED PROFESSIONAL ENGINEER

Rev. 0 10/21/03

SMRT

ARCHITECTURE ENGINEERING PLANNING

SMRT
144 Fore Street/P.O. Box 618
Portland, Maine 04104
tel. (207) 772-3846
fax. (207) 772-1070

PROJECT: THE GULF OF MAINE RESEARCH INSTITUTE
PORTLAND, MAINE

SHEET TITLE: SECOND FLOOR POWER PLAN

SCALE:	1/8" = 1'-0"	DATE:	10-23-03
PROJECT MANAGER:	DRL	GRAPHIC SCALE:	0" 1"
JOB CAP/DRAWN:	SDL/LAM/JAC		
A/E OF RECORD:	JPP	SHEET No.	EP102
SMRT CAD FILE:	EP102-03034		
PROJECT No.	03034		

© COPYRIGHT 2003 SMRT INC.

A1	SECOND FLOOR PLAN
1/8" = 1'-0"	*