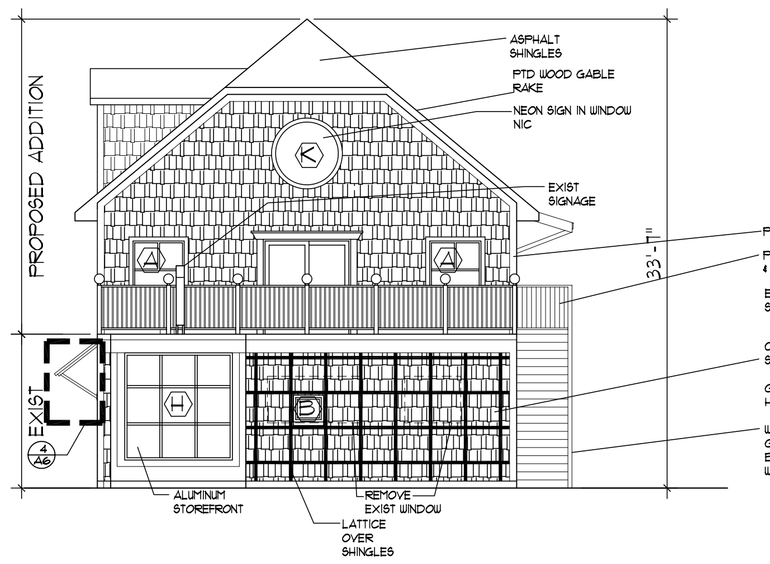

1 FRONT ELEVATION
SCALE 1/8" = 1'-0"

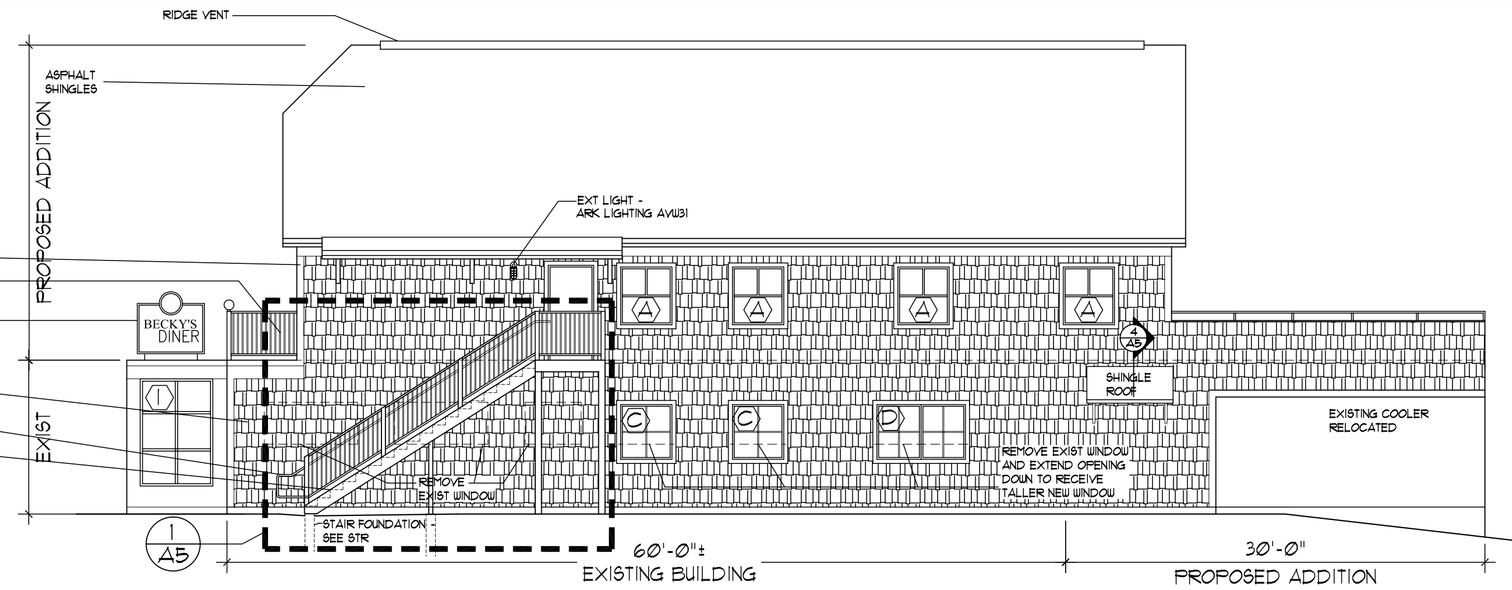

2 WEST SIDE ELEVATION
SCALE 1/8" = 1'-0"

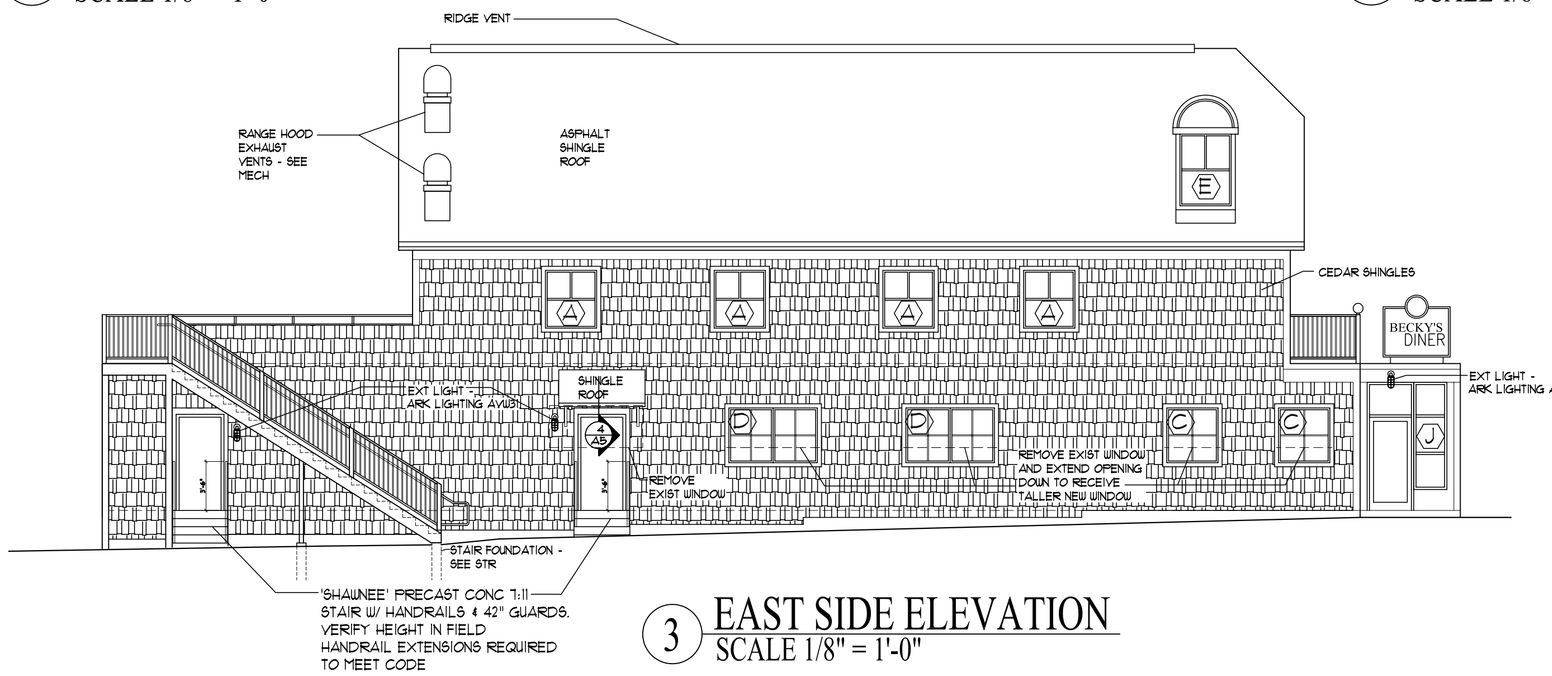

3 EAST SIDE ELEVATION
SCALE 1/8" = 1'-0"

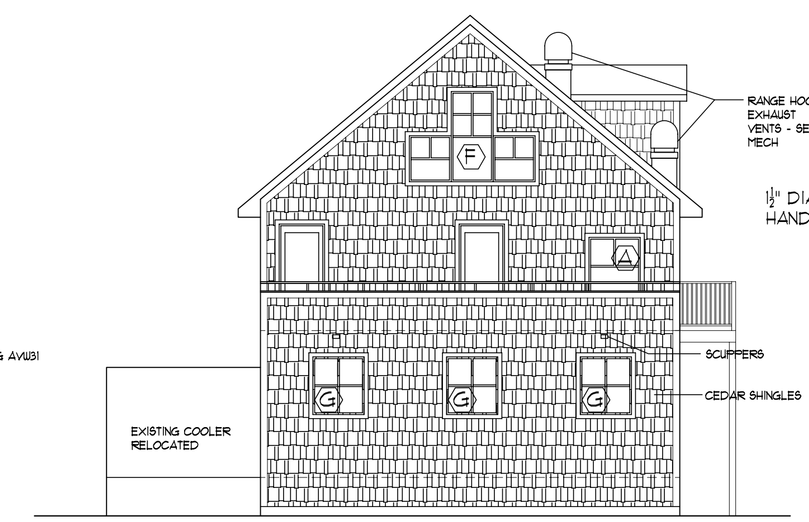

4 REAR ELEVATION
SCALE 1/8" = 1'-0"

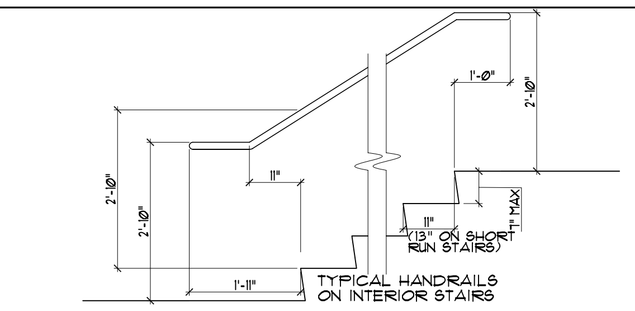

TYPICAL HANDRAILS ON INTERIOR STAIRS

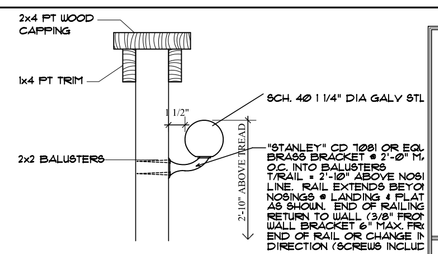

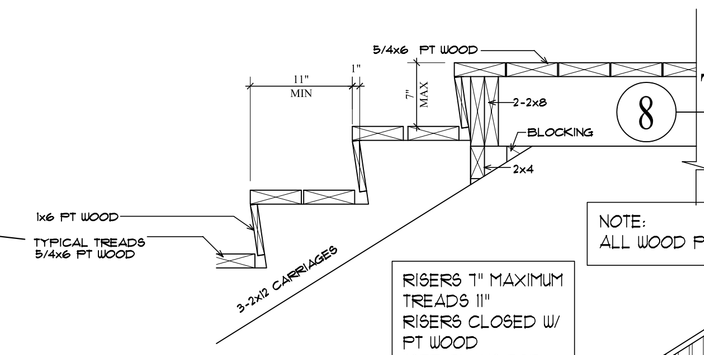

8 TYPICAL STAIR DETAILS

NOTE:
ALL WOOD PT

RISERS 7" MAXIMUM
TREADS 11"
RISERS CLOSED W/ PT WOOD
(SEE PLANS FOR NUMBER OF RISERS)

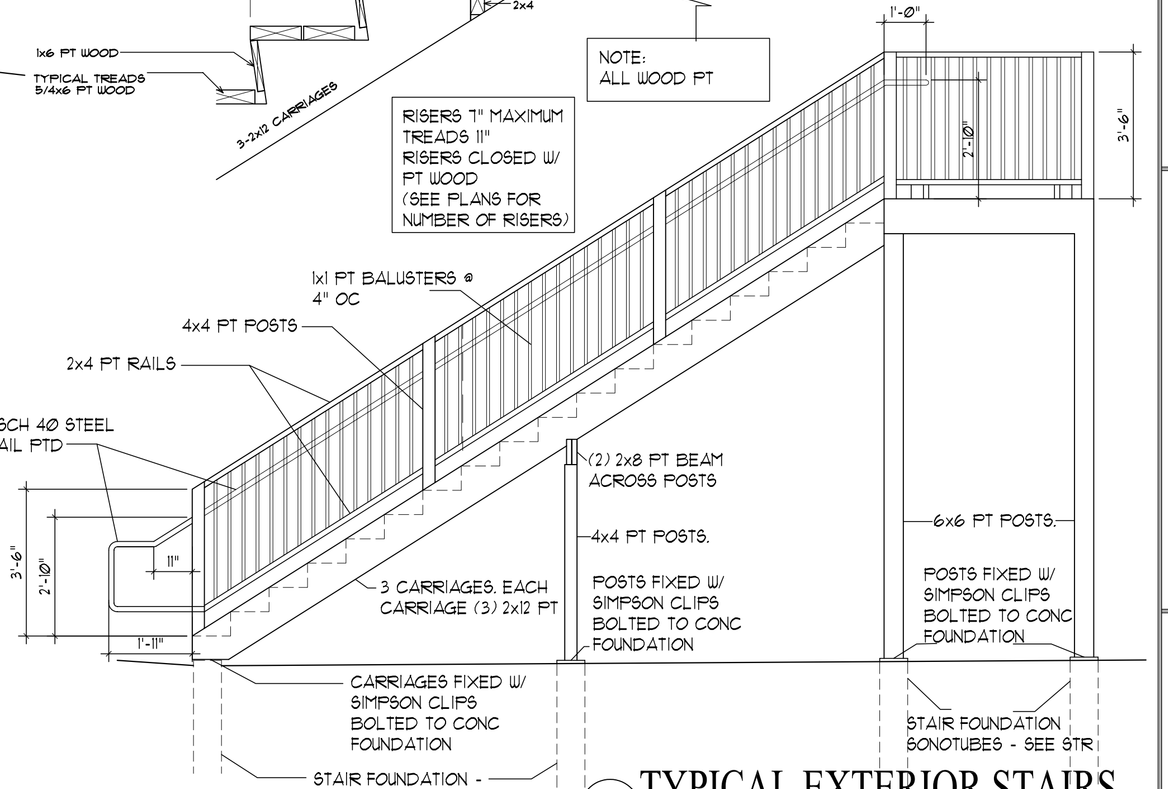

7 TYPICAL EXTERIOR STAIRS
SCALE 3/8" = 1'-0"

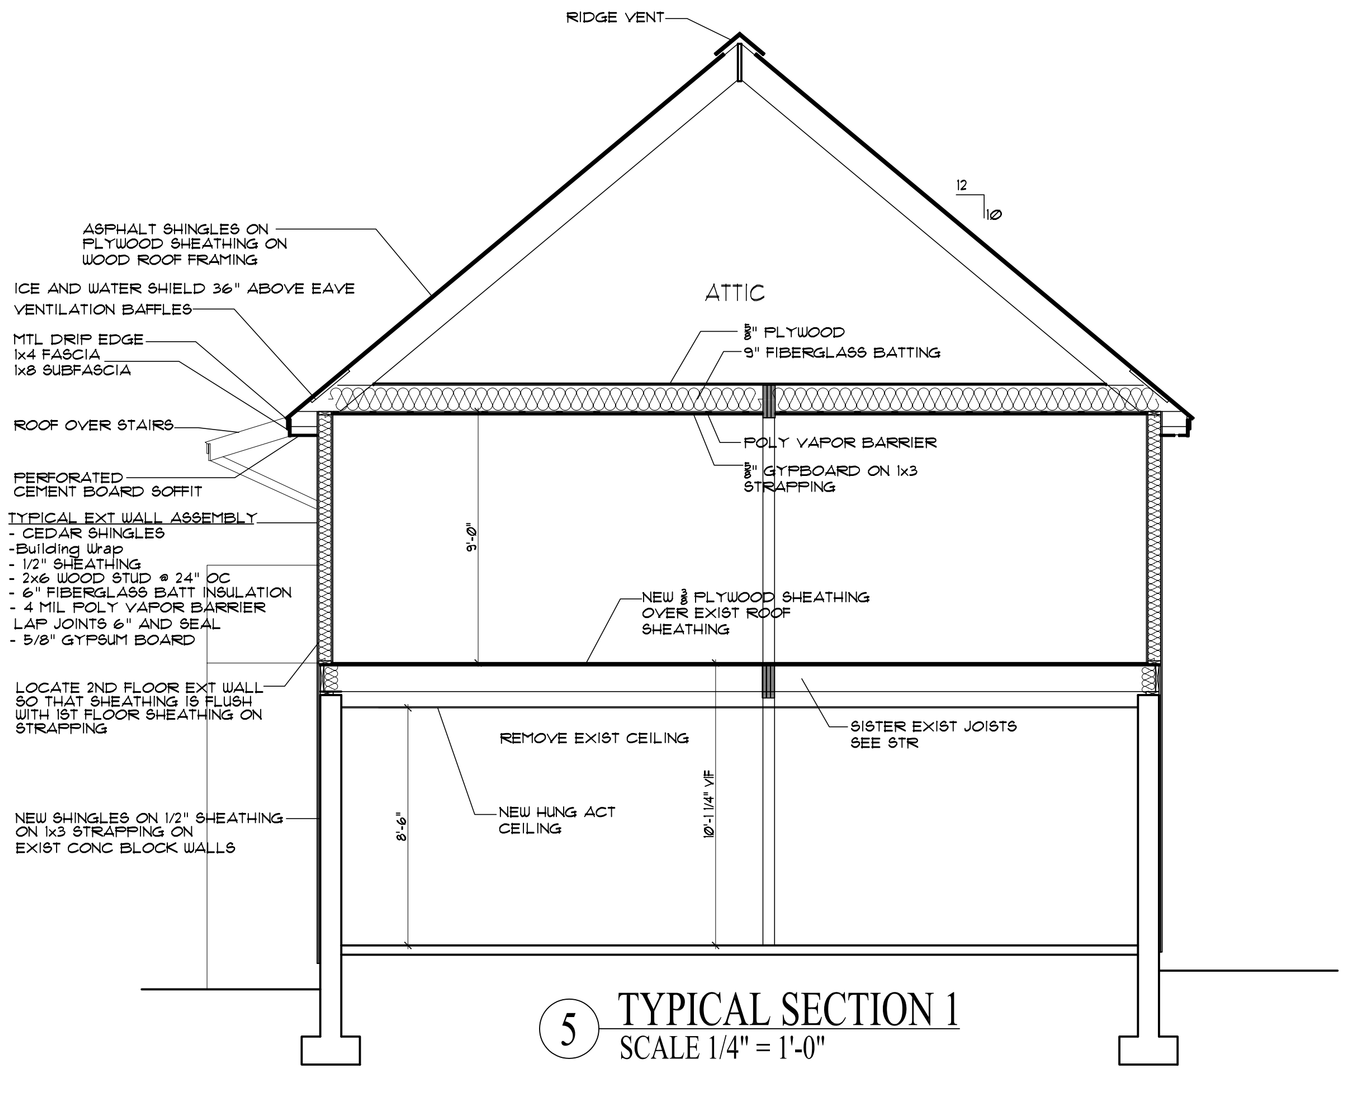

5 TYPICAL SECTION 1
SCALE 1/4" = 1'-0"

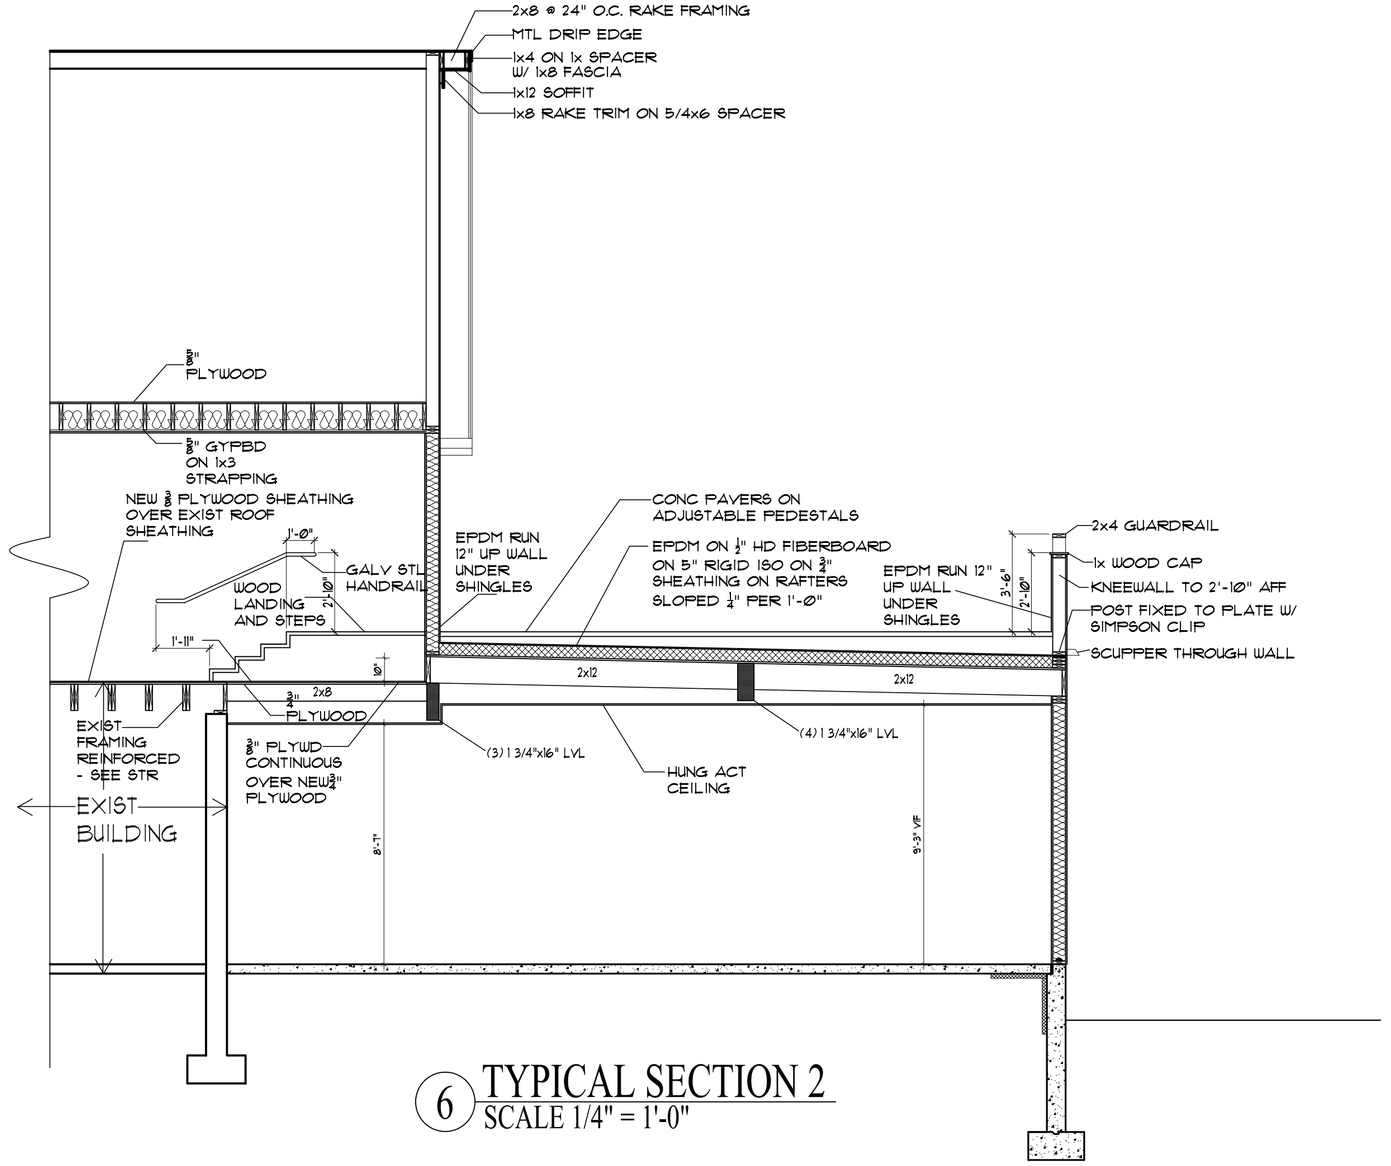

6 TYPICAL SECTION 2
SCALE 1/4" = 1'-0"

OWNER:

ARCHETYPE, P.A.
ARCHITECTS
48 Union Wharf Portland, Maine 04101
(207) 772-6022 Fax (207) 772-4056

Project:
BECKY'S DINER
PORTLAND, MAINE

Scale 1/8" = 1'-0"
1/4" = 1'-0"

Date
November 28, 2006

Revisions:
Revised 3/19/07

ELEVATIONS & TYPICAL SECTIONS

A-3