ROOM FINISH SCHEDULE

ROOM NUMBER	ROOM DESIGNATOR	MATERIALS: FLOOR	BASE	WALLS	CEILING	HEIGHT	REMARKS
100	VESTIBULE	DECO MAT	VINYL	PAINTED GYP.	H.A.C.T.	VERIFY	
101	SPRINKLER RM	CONCRETE	VINYL	GYP. BD.	H.A.C.T.	VERIFY	
102	TOILET 1		VINYL	PAINTED GYP.	H.A.C.T.		ARMSTRONG CLNG: 24X48X3/8" WHITE SQ LAY IN 15/16"
103	TOILET 2		VINYL	PAINTED GYP.	H.A.C.T.		ARMSTRONG CLNG: 24X48X3/8" WHITE SQ LAY IN 15/16"
104	TOILET 3		VINYL	PAINTED GYP.	H.A.C.T.		ARMSTRONG CLNG: 24X48X3/8" WHITE SQ LAY IN 15/16"
105	DINING ROOM	-	PATCH & MATCH EXISTING PINE WAINSCOAT	PAINTED GYP.	H.A.C.T.	VERIFY	CLNG: ARMSTRONG BEVEALED TEGULAR 24" 24X24X3/4" WHITE CIRRUS CLASSIC MOTIF
106	UTILITY ROOM	CONCRETE	VINYL		H.A.C.T.		ARMSTRONG CLNG: 24X48X3/8" WHITE SQ LAY IN 15/16"
107	STORE ROOM	CONCRETE	VINYL		H.A.C.T.		ARMSTRONG CLNG: 24X48X3/8" WHITE SQ LAY IN 15/16"
108	KITCHEN	QUARRY TILE	FRP PANELS ON GYP. BD.	FRP PANELS ON GYP. BD. PTD	H.A.C.T.	VERIFY	CLNG: ARMSTRONG SHASTA VINYL FACED
109	COOLER	CONCRETE		EXIST PANELS REUSED	EXIST PANELS REUSED	EXISTING	CLNG: ARMSTRONG SHASTA VINYL FACED
200	OFFICE	CARPET	VINYL	PAINTED GYP.	PAINTED GYP.	VERIFY	
201	TOILET 6	VCT	VINYL	PAINTED GYP.	PAINTED GYP.		
202	BAKING	VCT	VINYL	PAINTED GYP.	PAINTED GYP.		
203	TOILET 4	VCT	VINYL	PAINTED GYP.	PAINTED GYP.		
204	TOILET 5	VCT	VINYL	PAINTED GYP.	PAINTED GYP.		
205	HALL	VCT	VINYL	PAINTED GYP.	PAINTED GYP.		
206	MEETING ROOM	VCT	VINYL	PAINTED GYP.	PAINTED GYP.		
207	STAIR	RUBBER TREAD AND RISERS	PAINTED WOOD	PAINTED GYP.	PAINTED GYP.		
208	SCREEN PORCH	CONCRETE PAVERS	PAINTED WOOD	PAINTED WD. SCREENS & PLYWOOD PTD KNEEWALLS	EXPOSED FRAMING UNFINISHED		

DOOR SCHEDULE

DOOR #	SIZE: WIDTH x HEIGHT x THICKNESS	DOOR: TYPE	DOOR: MATERIAL	THRESH	FRAME: MATERIAL	LABEL	REMARKS
D1	3'-0" X 6'-8" X 1 3/4"	3	ALUMINUM & GLASS	ALUMN	ALUMINUM		STOREFRONT DOOR WITH CLOSER
D2	3'-0" X 6'-8" X 1 3/4"	1	INSULATED METAL	ALUMN	METAL		DOOR TO HAVE CLOSER
D3	3'-0" X 6'-8" X 1 3/4"	2	WOOD - BIRCH FACED SOLID CORE		METAL		DOUBLE SWING DOOR
D4	2'-8" X 6'-8" X 1 3/4"	1	WOOD - BIRCH FACED SOLID CORE		METAL		
D5	3'-0" X 6'-8" X 1 3/4"	1	WOOD - BIRCH FACED SOLID CORE		METAL		DOOR TO HAVE CLOSER
D6	3'-0" X 6'-8" X 1 3/4"	1	WOOD - BIRCH FACED SOLID CORE		METAL		
D7	3'-0" X 6'-8" X 1 3/4"	2	METAL		METAL	1 HR	DOOR TO HAVE CLOSER
D9	3'-0" X 6'-8" X 1 3/4"	3	WOOD & GLASS		METAL		
D10			EXISTING INSULATED DOOR REUSED		EXISTING		

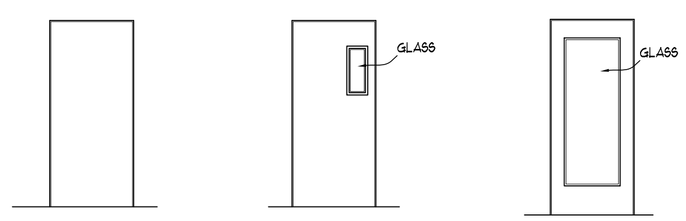

1 DOOR TYPE
Scale: 1/4" =1'

NOTE:
ALL EXIT DOORS TO HAVE PANIC HARDWARE
ALL OTHER DOORS TO HAVE LEVER HANDLES

WINDOW SCHEDULE

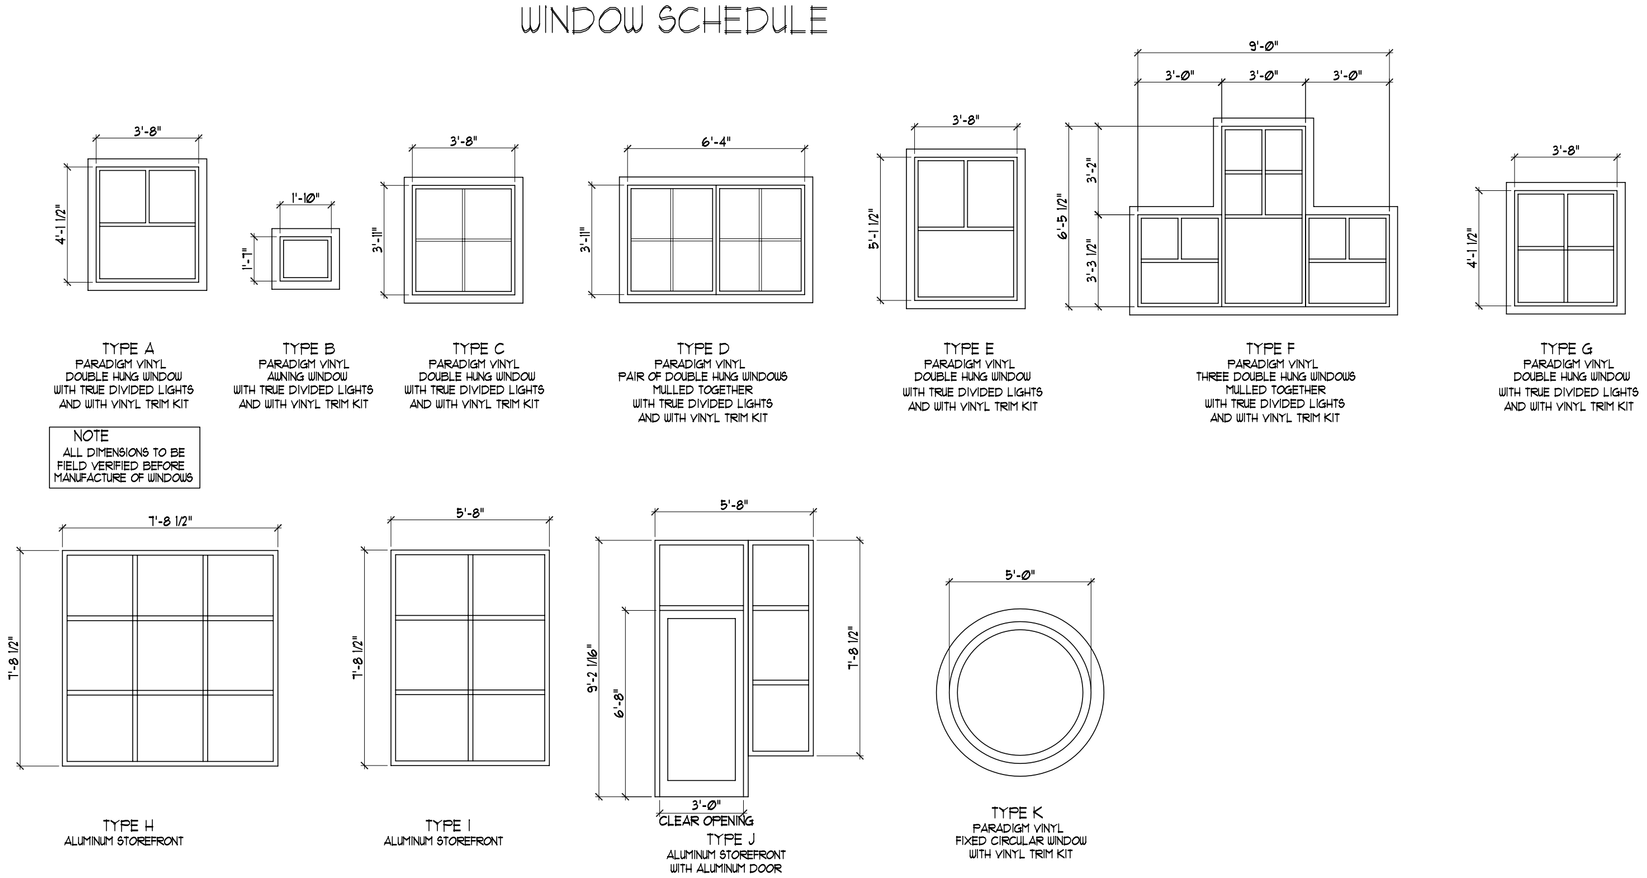

NOTE
ALL DIMENSIONS TO BE FIELD VERIFIED BEFORE MANUFACTURE OF WINDOWS

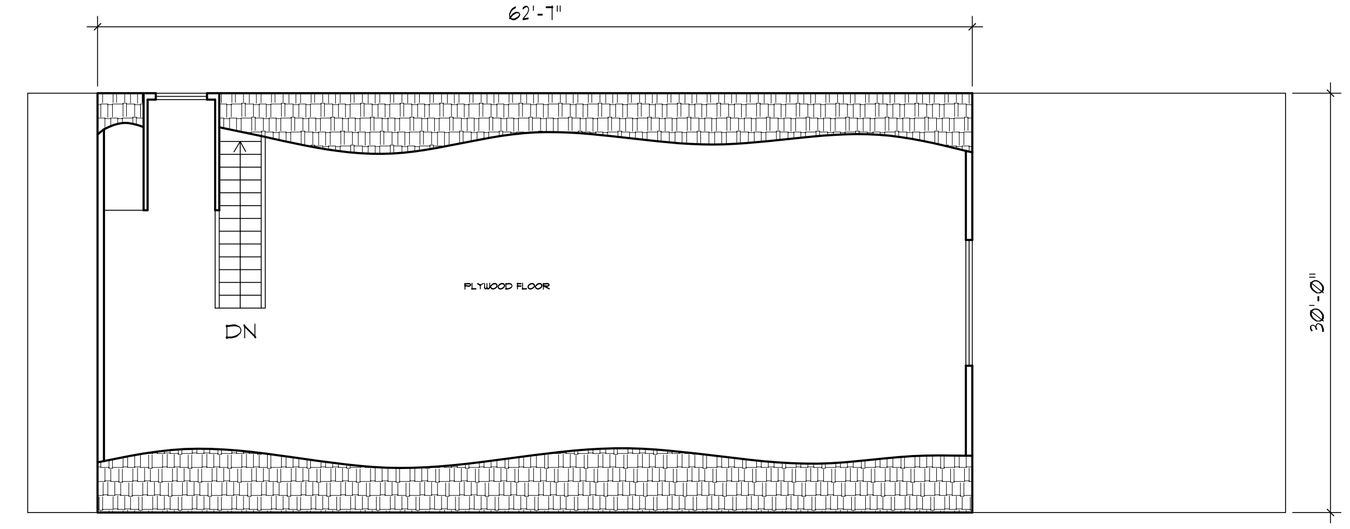

ATTIC PLAN
SCALE: 1/8" = 1'-0"

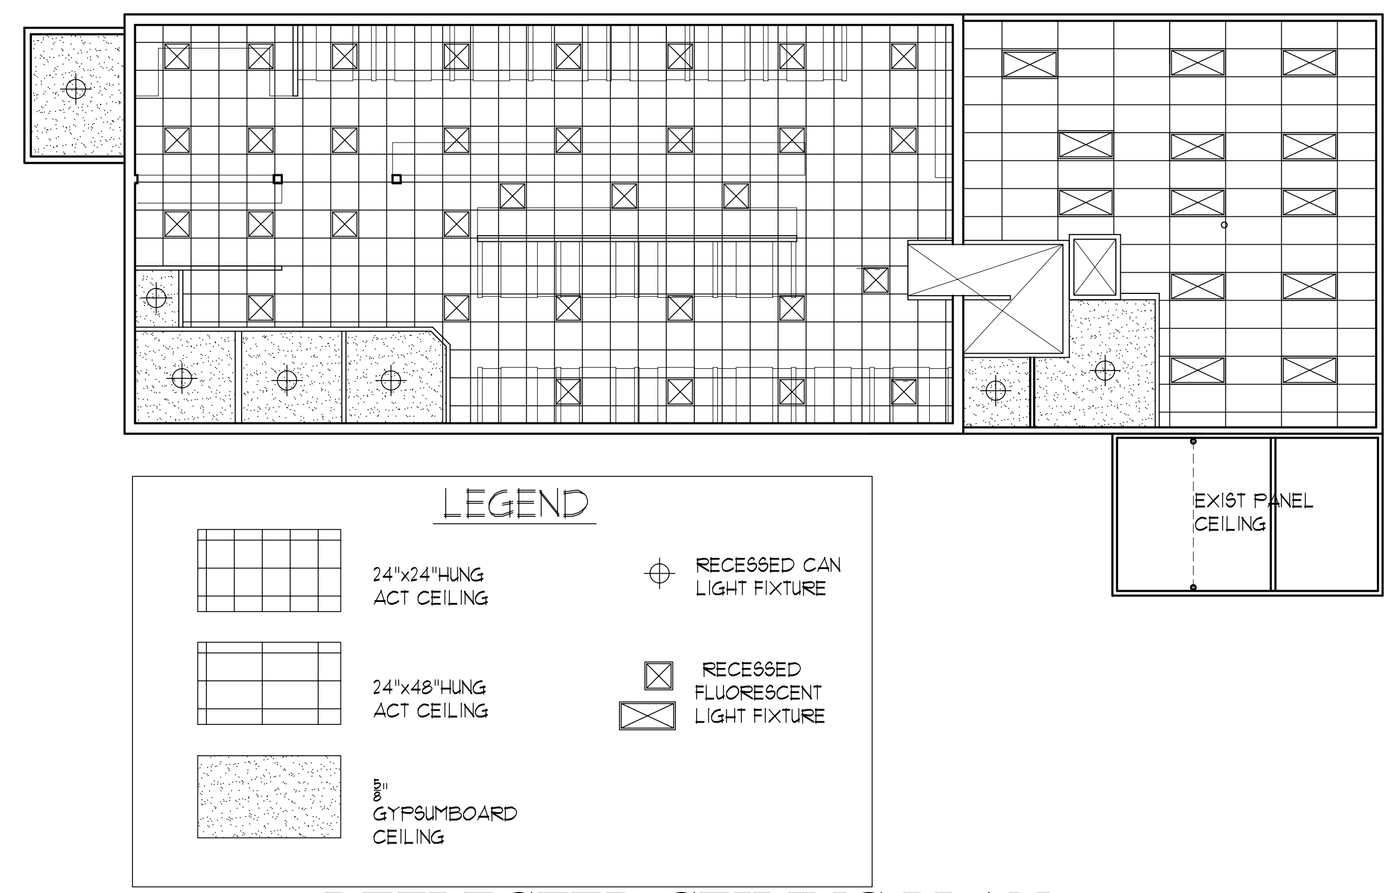

REFLECTED CEILING PLAN
SCALE: 1/8" = 1'-0"

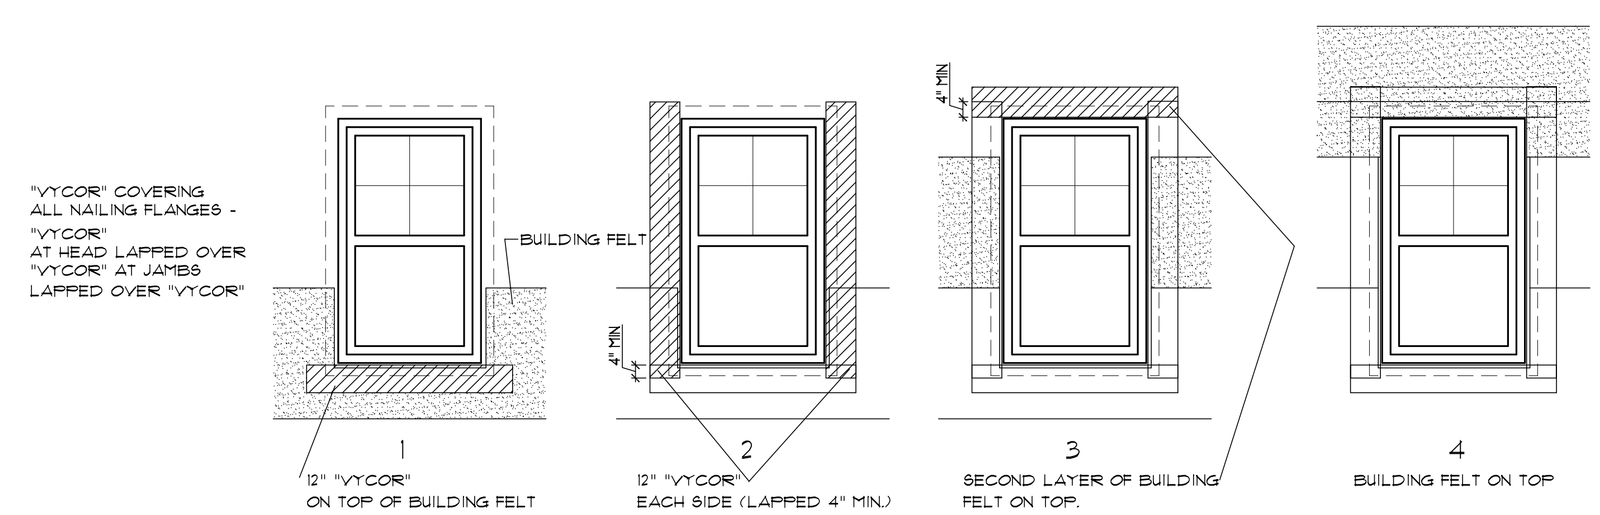

ORDER OF INSTALLATION OF
WATER PROOFING AT WINDOWS

OWNER:

ARCHETYPE, P.A.
ARCHITECTS
48 Union Wharf Portland, Maine 04101
(207) 772-6022 Fax (207) 772-4056

Project: BECKY'S DINER
PORTLAND, MAINE

Scale 1/4" = 1'-0"

Date November 28, 2006

Revisions:

ROOM FINISH SCHEDULE
DOOR SCHEDULE
WINDOW SCHEDULE
REFLECTED
CEILING PLAN
ATTIC FLOOR PLAN

A-4