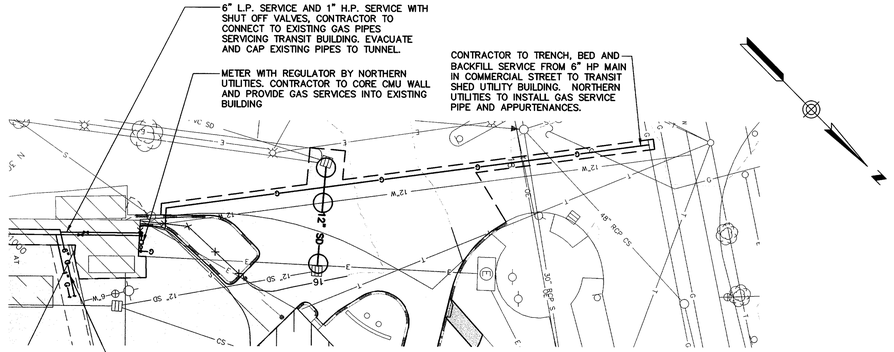

NEW NATURAL GAS SERVICE

SCALE: 1" = 30'

NOTE:

NEW NATURAL GAS SERVICE TO BE PROVIDED PRIOR TO TERMINATION OF EXISTING NATURAL GAS SERVICE AT BOILER BUILDING. ALL WORK TO BE COORDINATED WITH NORTHERN UTILITIES.

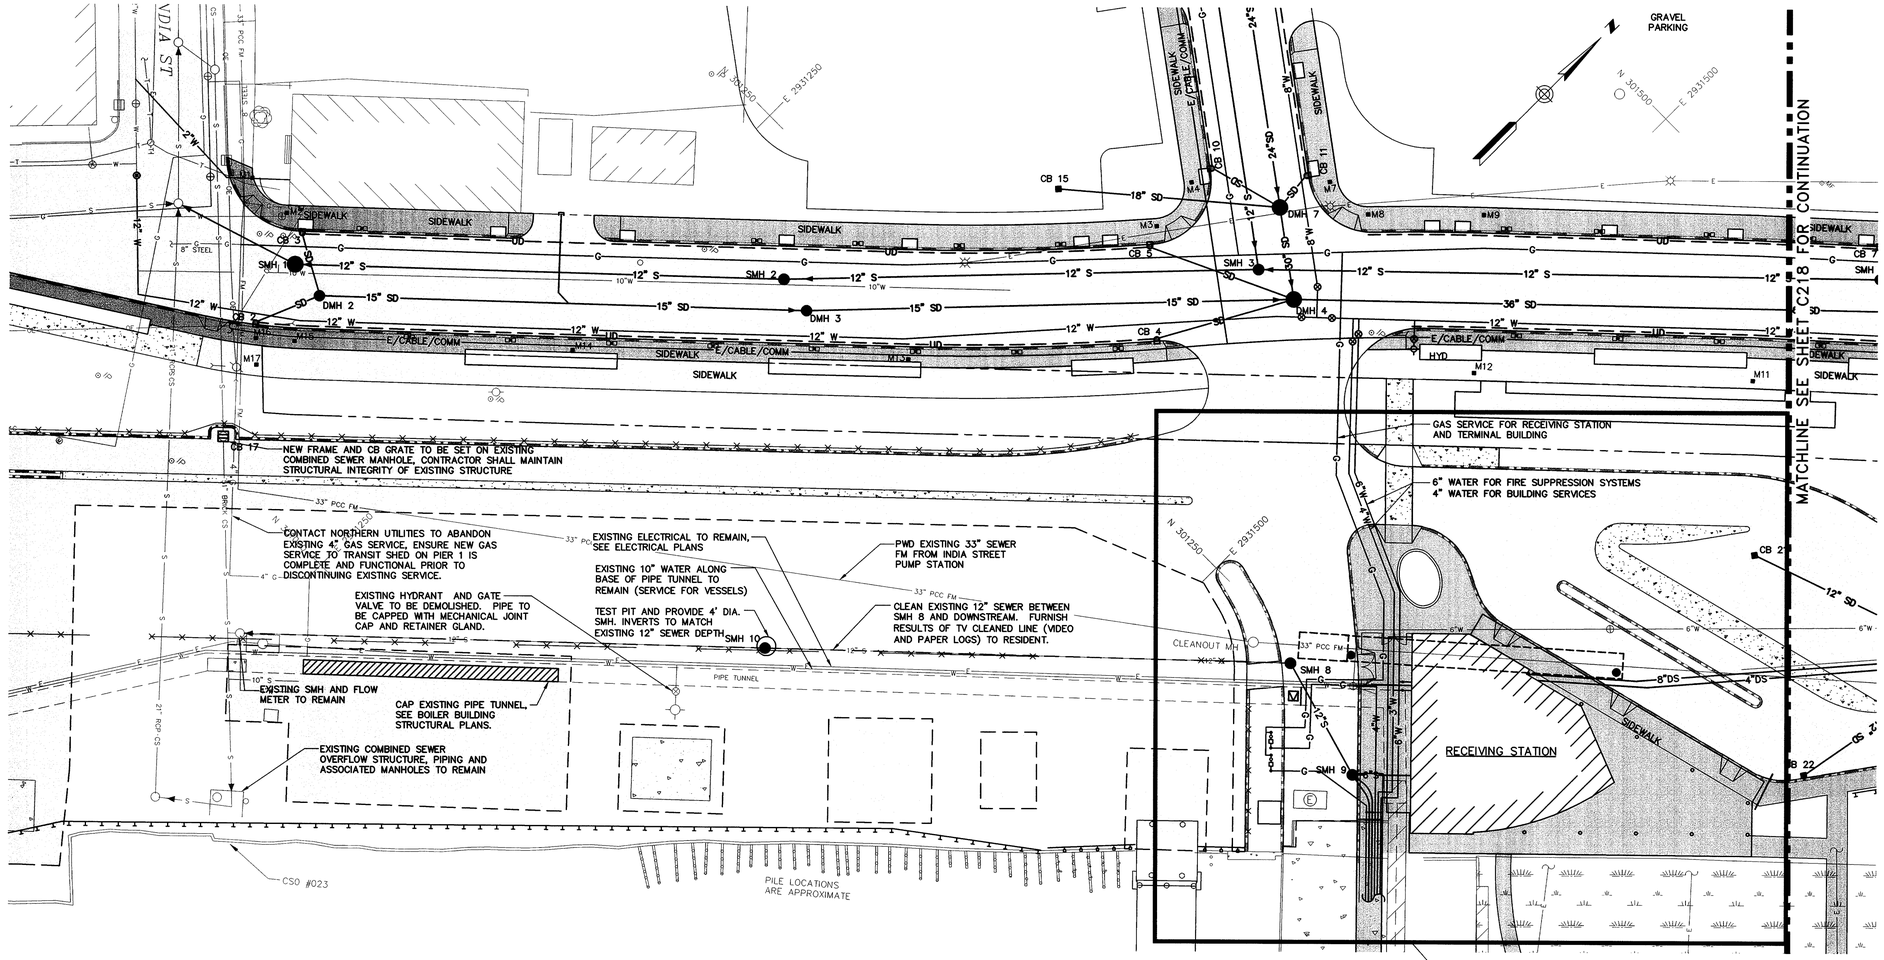

UTILITY WEST PLAN

SCALE: 1" = 30'

CATCH BASIN SCHEDULE			
STRUCTURE DESIGNATION	RIM	NORTHING	EASTING
CB 17	17.25	301008.22	2931187.11

SEWER MANHOLE SCHEDULE			
STRUCTURE DESIGNATION	RIM	NORTHING	EASTING
SMH 8	17.16	301244.43	2931547.13
SMH 9	16.83	301230.95	2931595.37
SMH 10	17.79	301101.48	2931396.78

NOTE:

FOR UTILITY INFORMATION ON COMMERCIAL STREET AND HANCOCK STREET, SEE PLAN AND PROFILE SHEETS.

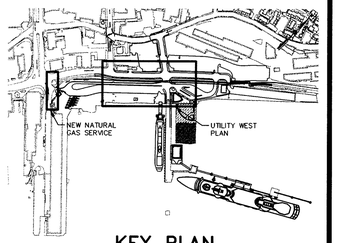

KEY PLAN

SCALE: 1" = 600'

30' 0 30' 60'

BAR SCALE
1" = 30'
CHECK GRAPHIC SCALE BEFORE USING

MLLW = 0.00 FT = -4.57 FT NGVD 1929 (CITY DATUM)

WOODARD & CURRAN
Engineering · Science · Operations
41 Hutchins Drive - Portland, Maine 04102

STATE OF MAINE
DEPARTMENT OF TRANSPORTATION

PROJECT NUMBER 009215.00

PIN 009215.00

STATE OF MAINE BARRY S. SHEFF NO. 9708 REGISTERED PROFESSIONAL ENGINEER

	SIGNATURE	P.E. NUMBER	DATE
		9708	1/14/05

	BY	DATE
PROJ. MANAGER PAUL POTTLE		
DESIGN-DETAILED	BEC	01/14/05
CHECKED-REVIEWED	DAS	01/14/05
DESIGN2-DETAILED2	BSS	
DESIGN3-DETAILED3		
REVISIONS 1		
REVISIONS 2		
REVISIONS 3		
REVISIONS 4		
FIELD CHANGES		

CITY OF PORTLAND
OCEAN GATEWAY PHASE 1

UTILITY PLAN - 1

C217

Filename: O:\203438 Ocean Gateway - Phase 1 Engineering\Project Deliverables\2005-01-XX, BID Submittal\CAD Drawings\Civil\20343802-C200F_UTIL.dwg, Jan 14, 2005 - 2:54pm