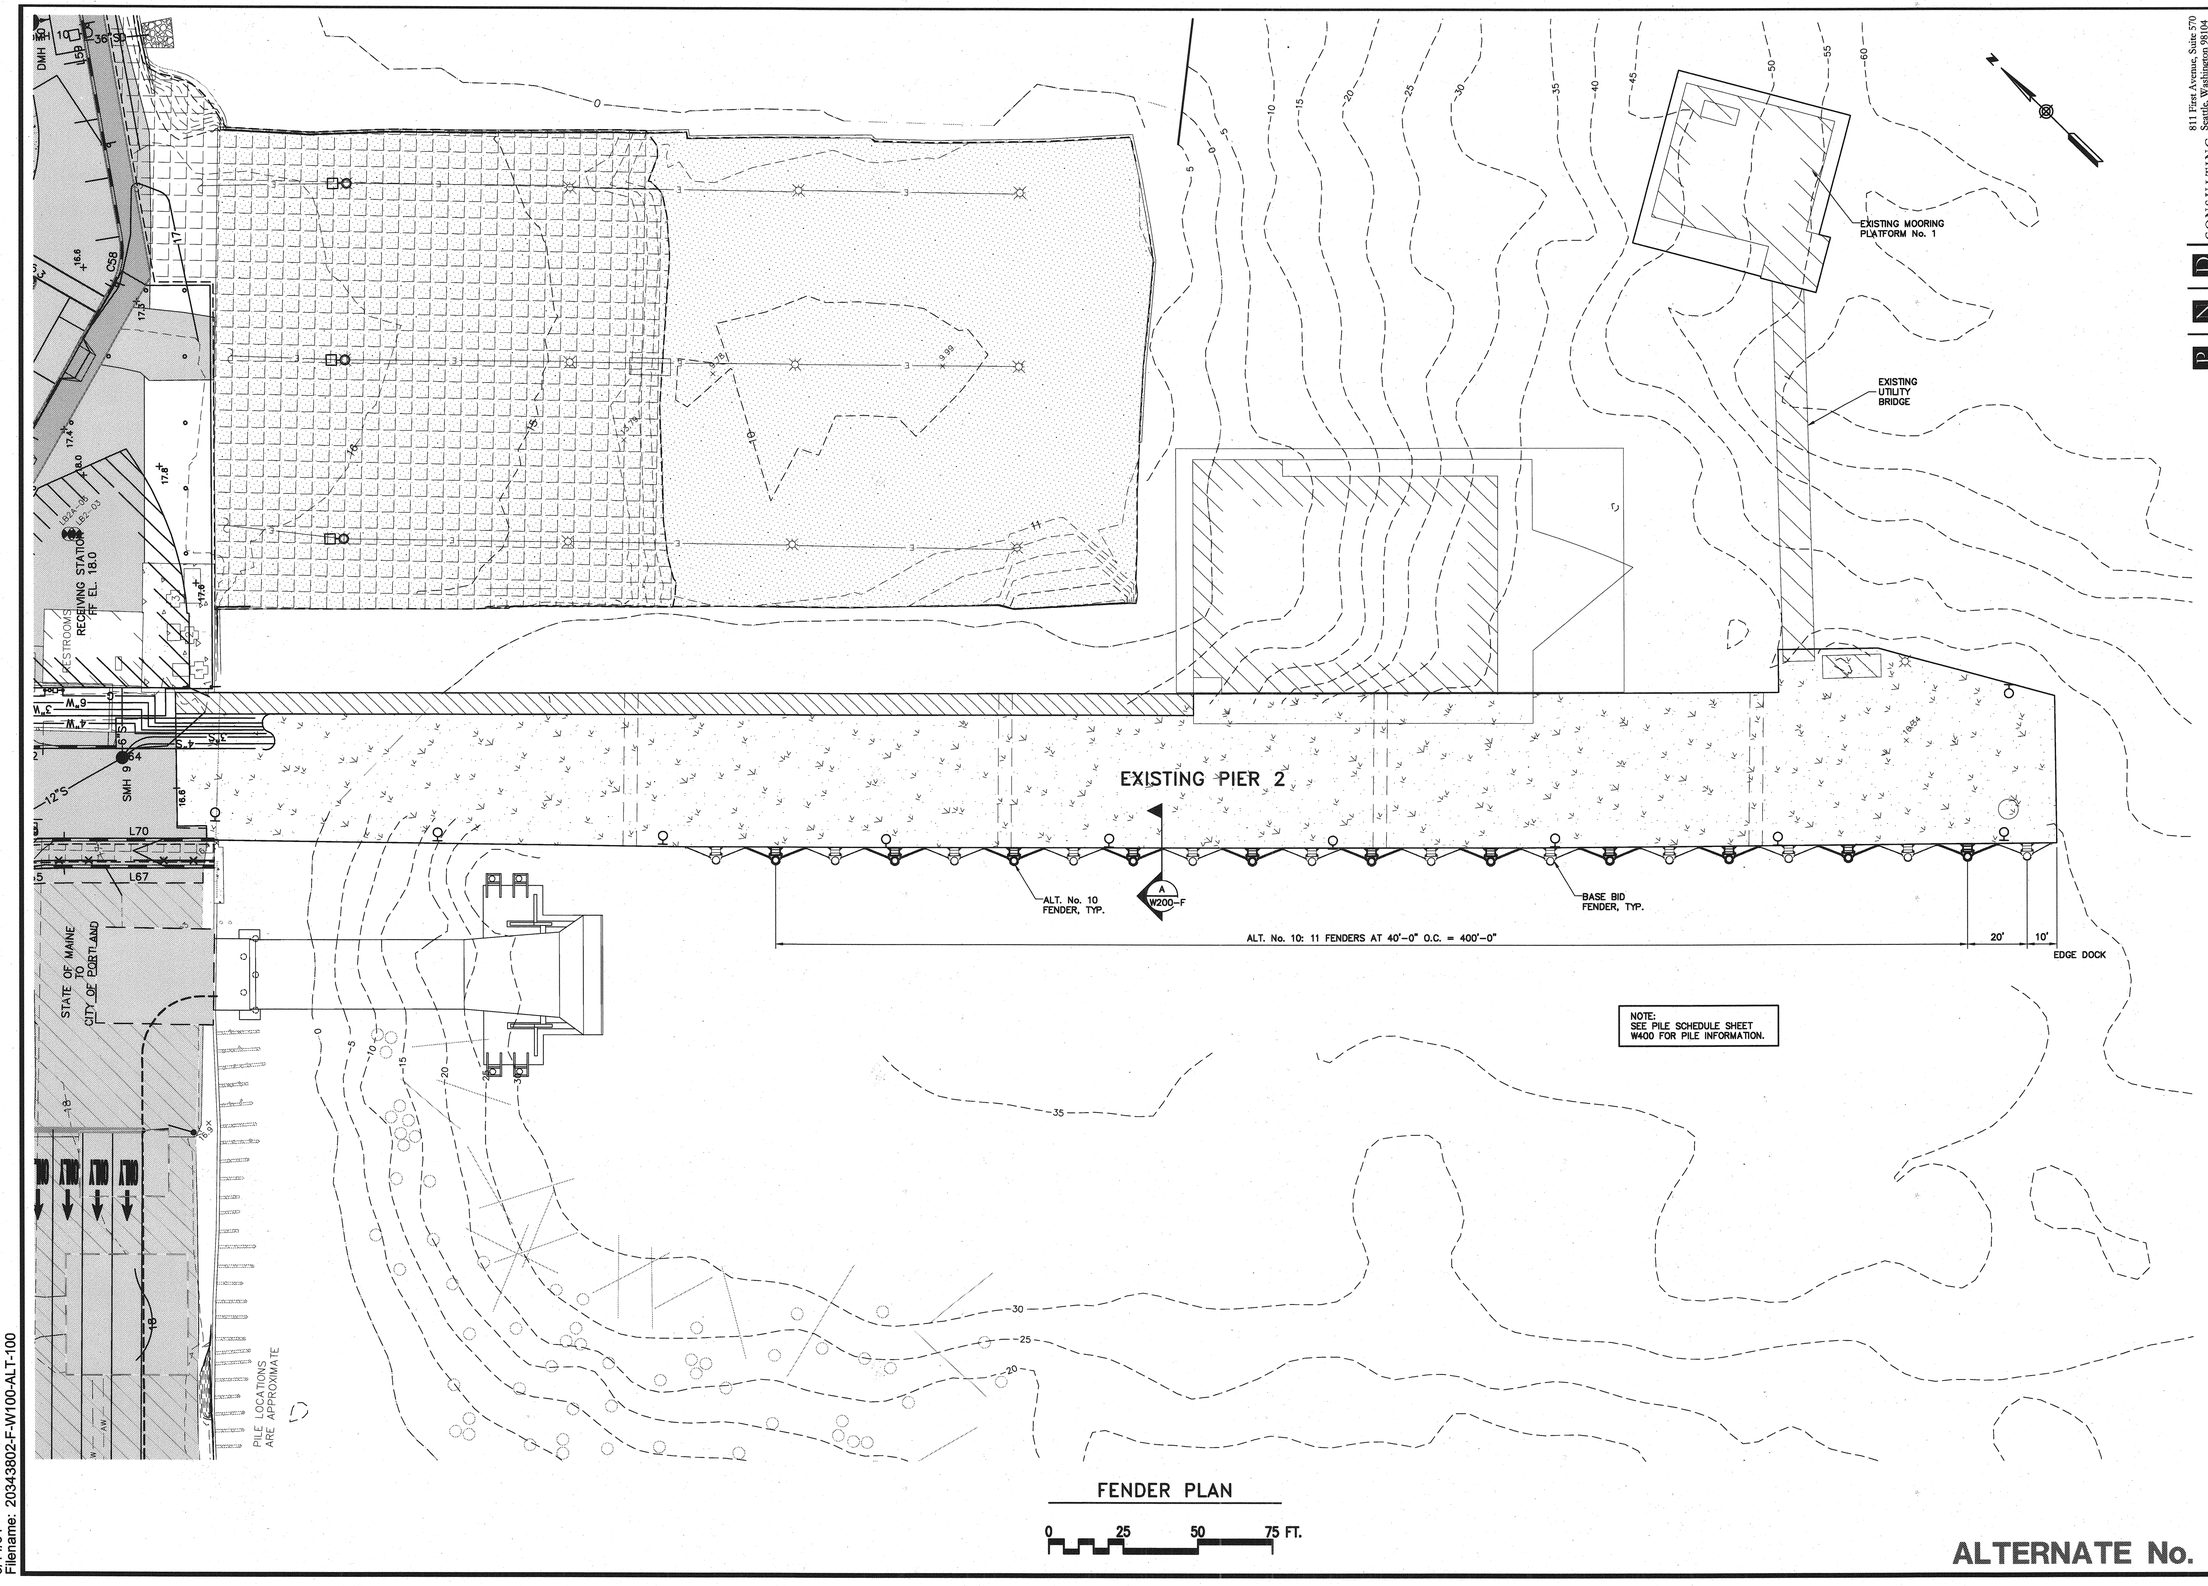

ALTERNATE No. 10

9/14/04
Filename: 20343802-F-W100-ALT-100

P | N | D CONSULTING ENGINEERS Incorporated
811 First Avenue, Suite 570
Seattle, Washington 98104
Phone: (206) 624-1387
Fax: (206) 624-1388
E-Mail: mail@pndea.com

STATE OF MAINE
DEPARTMENT OF TRANSPORTATION

PROJECT NUMBER 009215.00

PIN 009215.00

STATE OF MAINE
DAVID M. PIERCE
9407
REGISTERED PROFESSIONAL ENGINEER

SIGNATURE

P.E. NUMBER 9407

DATE 10/6/04

PROJ. MANAGER	PAUL POTTLE		
DESIGN–DETAILED	TMB	DH	09/01/04
CHECKED–REVIEWED	RJ	DP	09/01/04
DESIGN–DETAILED2			
DESIGN–DETAILED3			
REVISIONS 1			
REVISIONS 2			
REVISIONS 4			
FIELD CHANGES			

CITY OF PORTLAND
OCEAN GATEWAY PHASE 1

PIER 2 FENDERS
SITE PLAN

W100-F
ALT.