Filename: P:\02-0818 Maine Int Ferry Terminal\WORKING DRAWINGS\ARCHITECTURE\RECEIVING STATION\20343802-R-A202.dwg, Dec 22, 2005 - 1:15pm

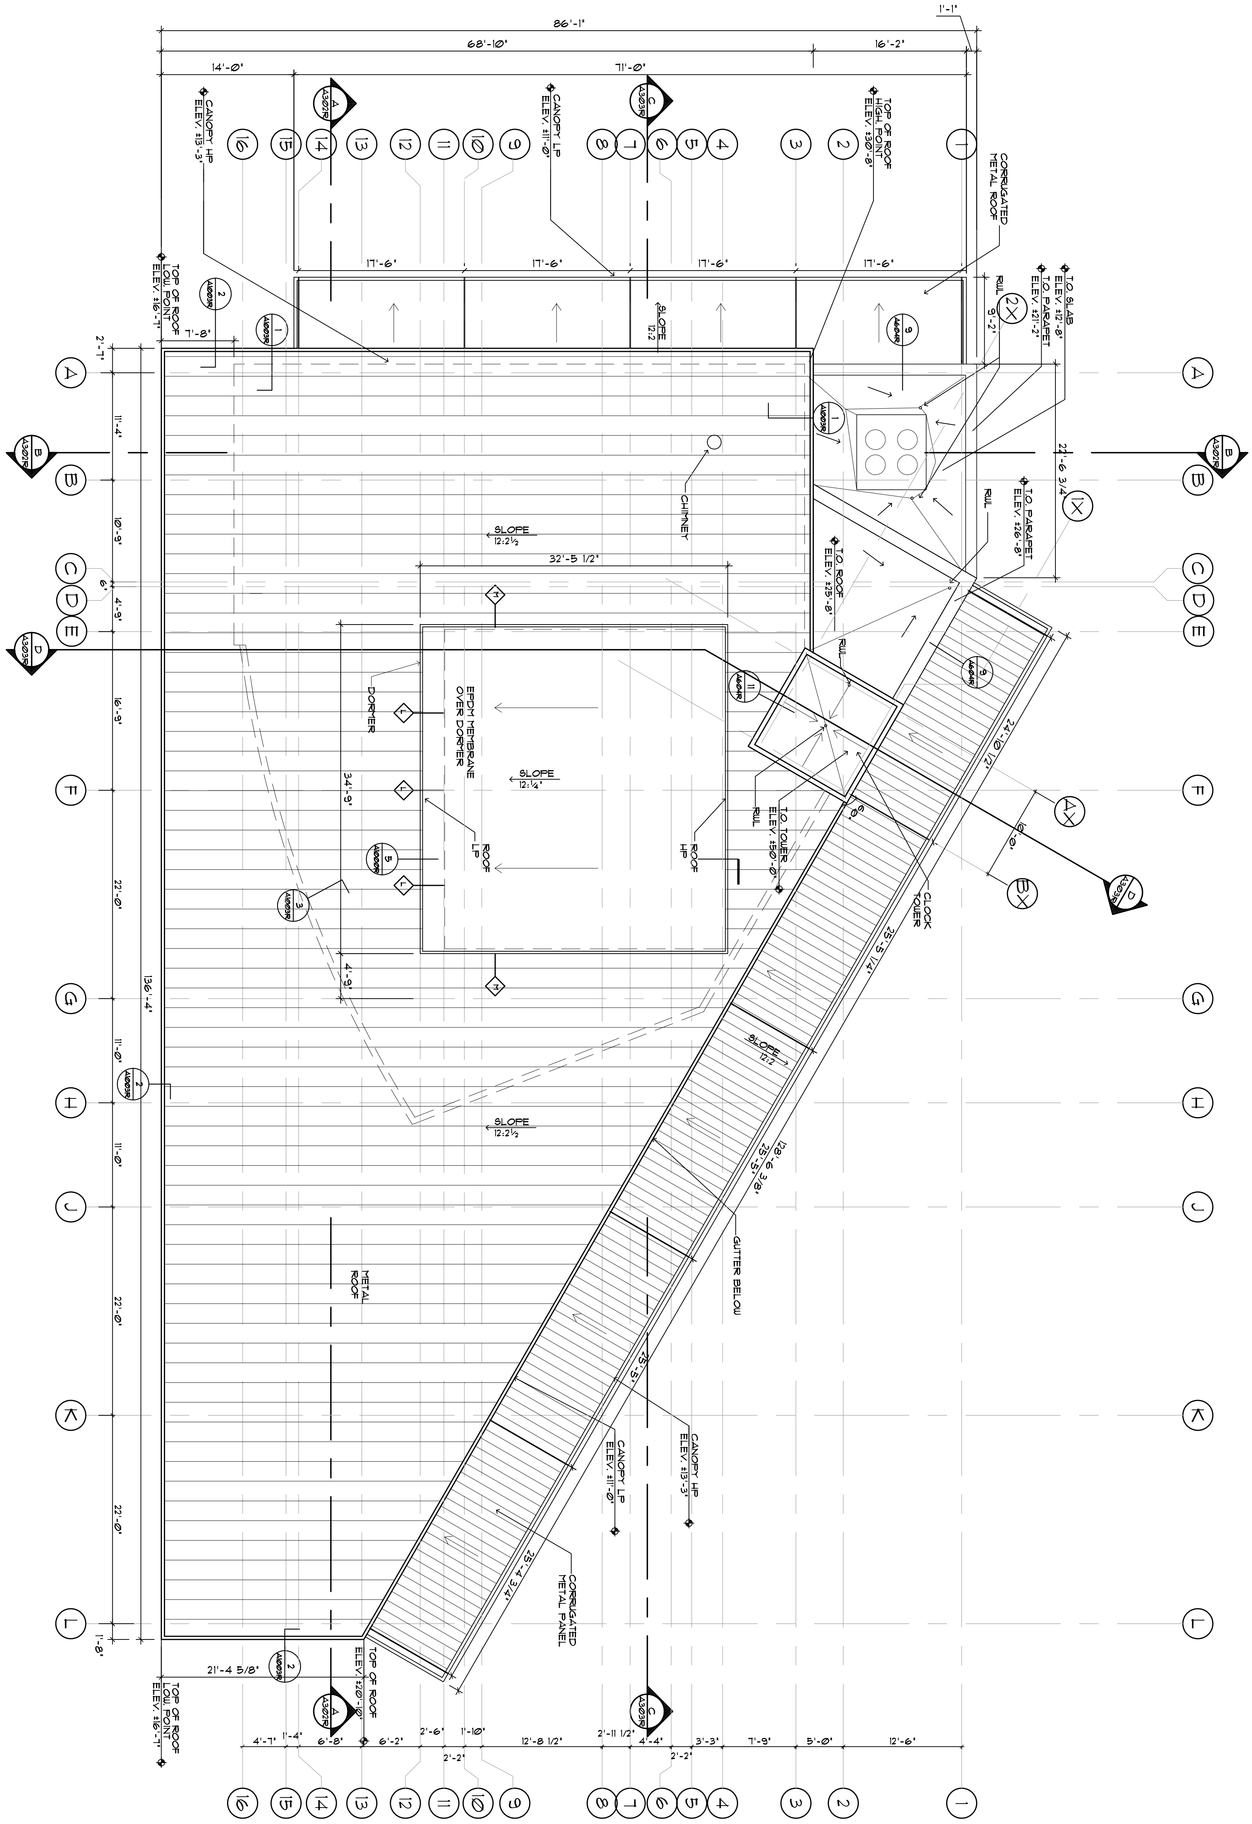

N

ROOF PLAN

SCALE: 1/8"=1'-0"

IN ASSOCIATION WITH:
GORRILL-PALMER CONSULTING ENGINEERS
PERATROVICH, NOTTINGHAM, & DRAGE
WINTON SCOTT ARCHITECTS
HALEY & ALDRICH

CITY OF PORTLAND
OCEAN GATEWAY PHASE 1

ROOF PLAN

A202-R

186 OF 288

PROJ. MANAGER PAUL POTTLE		BY	DATE
DESIGN-DETAILED			
CHECKED-REVIEWED			
DESIGN2-DETAILED2			
DESIGN3-DETAILED3			
REVISIONS 1	VAOT/ALS DESIGN CHANGE		4/21/05
REVISIONS 2	VAAP-VE-CODE CHANGES		12/23/05
REVISIONS 3	–		–
REVISIONS 4	–		–
FIELD CHANGES	–		–

SIGNATURE

P. LICENCE NUMBER

DATE 10/8/2004 12/23/05

LICENSED ARCHITECT
BRUNO E. RAMOS
NO. 2644
STATE OF MAINE

STATE OF MAINE
DEPARTMENT OF TRANSPORTATION

PROJECT NUMBER 009215.00

PIN
009215.00