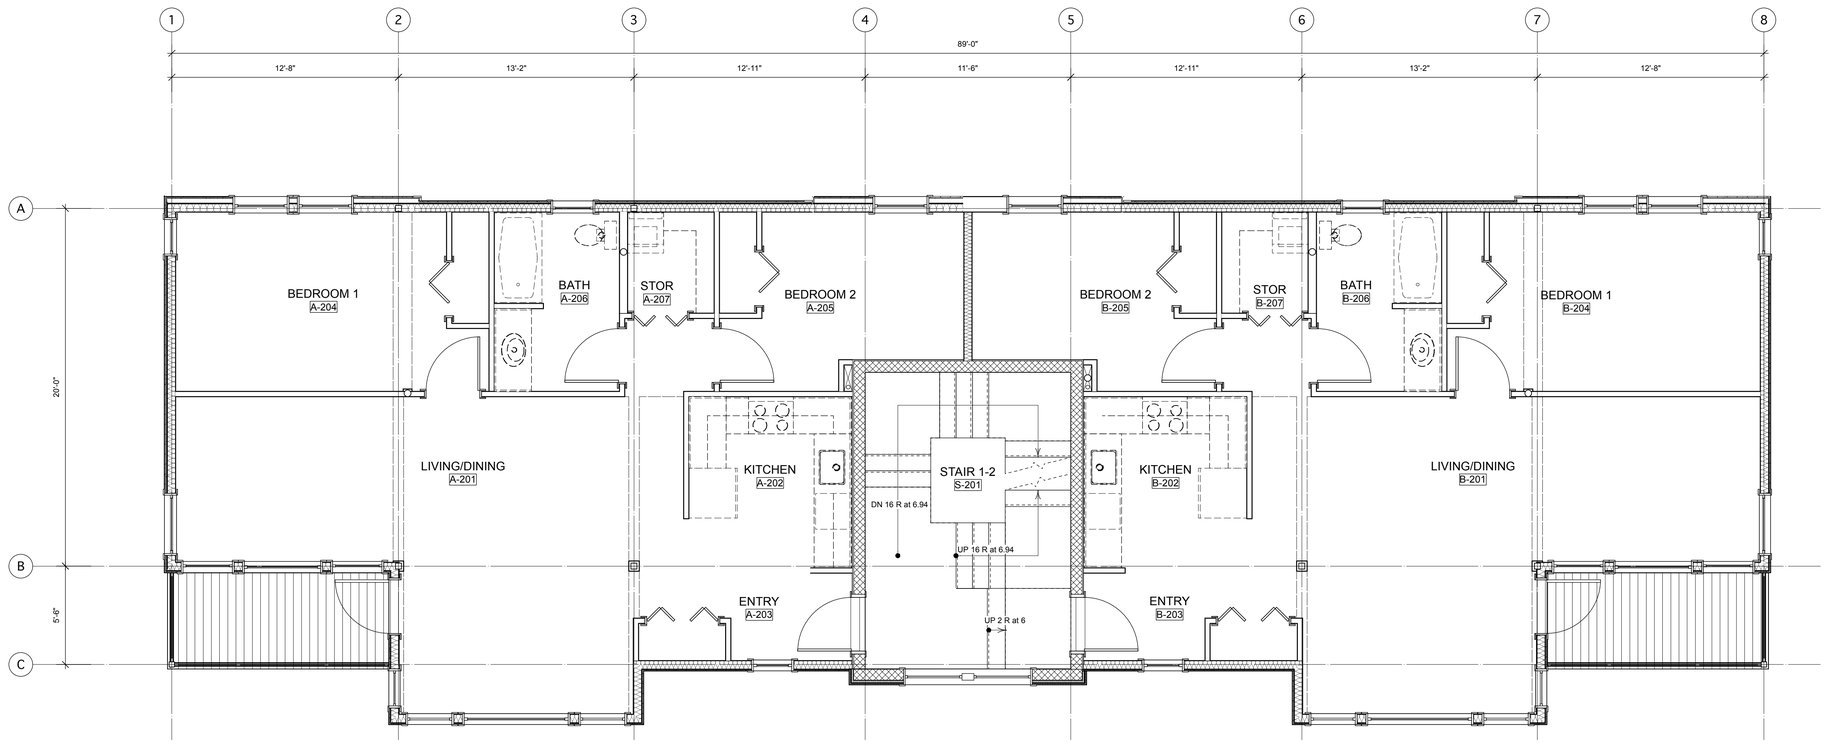

1 A-102 SECOND FLOOR PLAN
Scale: 1/4" = 1'-0"

FOR PLANNING BOARD REVIEW

HKTA / architects
482 Congress Street Suite 502
Portland, Maine 04101
HKTA / architects
phone: 207. 774. 6016
fax: 207. 774. 9128
email: hkta@maine.rr.com

© HKTA / architects 2013

No.	Date	Issue Set / Issue Notes
1	7/26/13	

No.	Date	Revision Notes	Zone	Appr

Designed By: reh
Drawn By:
Checked By:
Reviewed By:
Submitted By:
Project Manager: reh

Date: 7/26/13
Revision:
Project ID: 2013005
Drawing Code: -
CAD File Name: 133 york.vwx
Plot Date: -

Design Firm: HKTA/architects
482 Congress Street
Suite 502
Portland, Maine 04101

Consultant: Pinkham & Greer Consulting Engineers
28 Vannah Avenue
Portland, Maine 04103

Project Title: Residential Housing Project
133 York Street
Portland, Maine

Drawing Title: Floor Plan-2

Scale: Sheet Scale

Drawing No. A-102
of 30