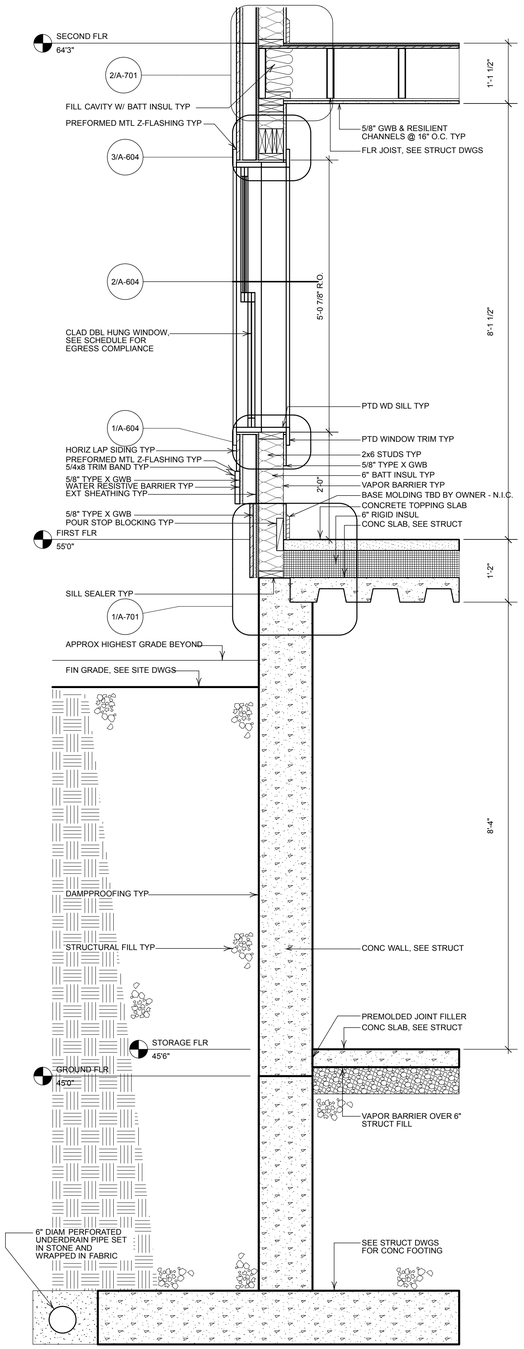

1 A-801 WALL SECTION 1
Scale: 3/4" = 1'-0"

0 1 2 3 4 FT

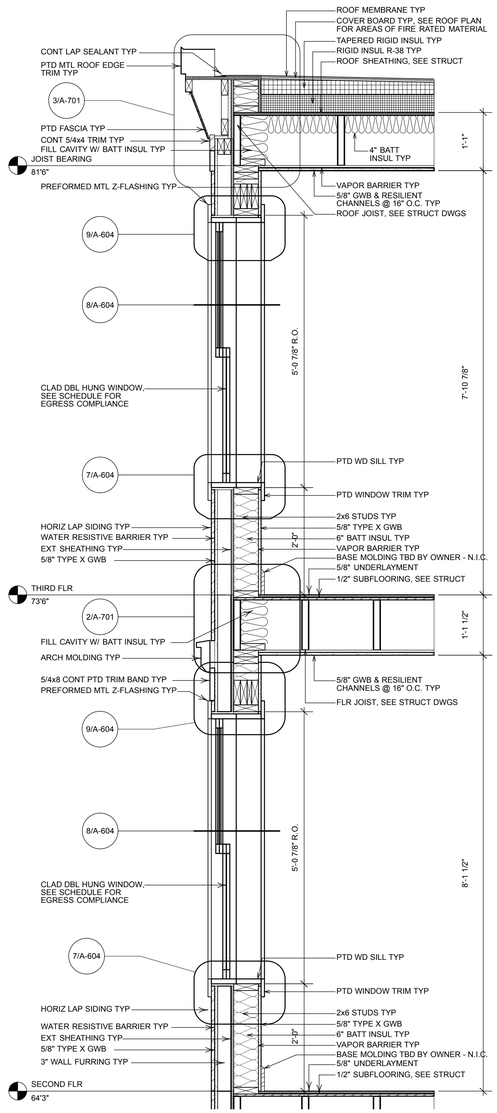

1 A-801 WALL SECTION 1 CONT
Scale: 3/4" = 1'-0"

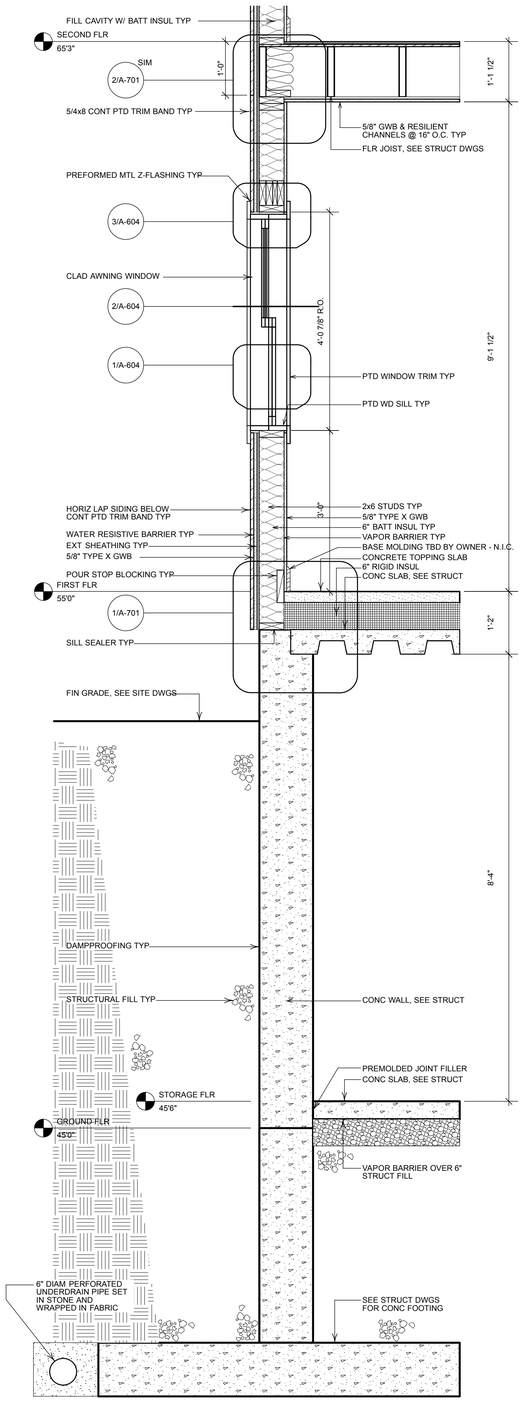

2 A-801 WALL SECTION 2
Scale: 3/4" = 1'-0"

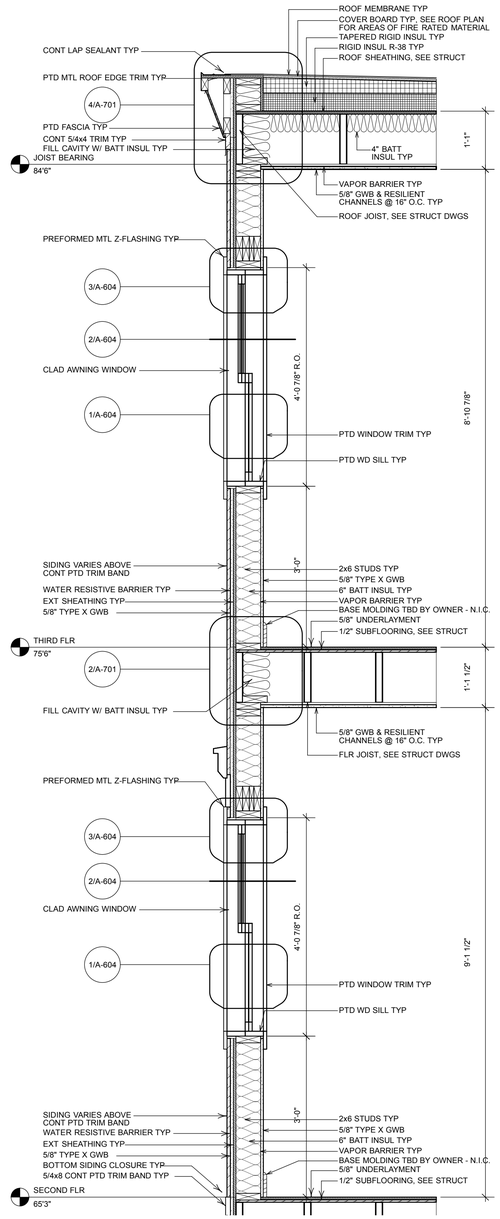

2 A-801 WALL SECTION 2 CONT
Scale: 3/4" = 1'-0"

FOR PLANNING BOARD REVIEW

HKTA / architects
482 Congress Street Suite 502
Portland, Maine 04101
HKTA / architects
phone: 207 . 774 . 6016
fax: 207 . 774 . 9128
email: hkta@maine.rr.com

© HKTA / architects 2013

No.	Date	Issue Set
1	7/26/13	Issue Notes

No.	Date	Revision Notes

Appr | Zone

Date 7/26/13
Revision Revision
Project ID 2013005
Drawing Code -
CAD File Name 133 york.vwx
Plot Date -
Designed By reh
Drawn By
Checked By
Reviewed By
Submitted By
Project Manager reh

Design Firm
HKTA/architects
482 Congress Street
Suite 502
Portland, Maine 04101

Consultant
Pinkham & Greer Consulting Engineers
28 Vannah Avenue
Portland, Maine 04103

Project Title
Residential Housing Project
133 York Street
Portland, Maine

Drawing Title
Wall Sections-1

Scale
Sheet Scale

Drawing No.
A-801
of
30