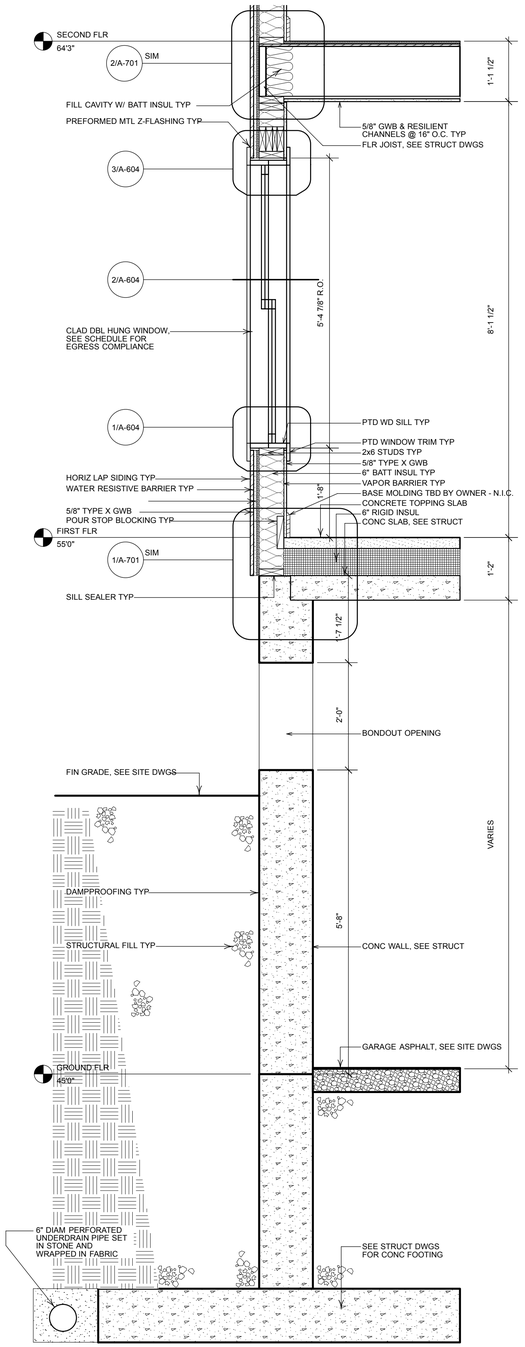

1 A-802 WALL SECTION 3
Scale: 3/4" = 1'-0"

0 1 2 3 4 FT

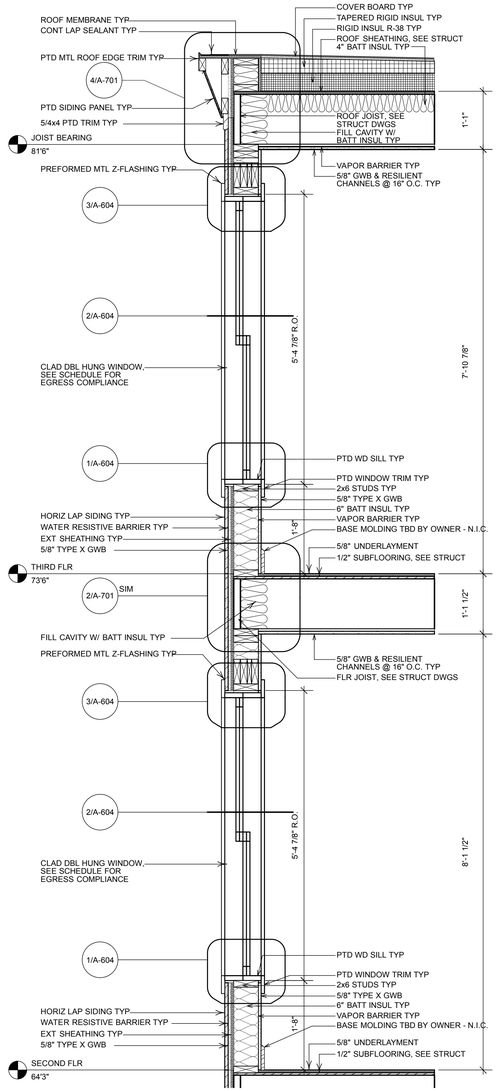

1 A-802 WALL SECTION 3 CONT
Scale: 3/4" = 1'-0"

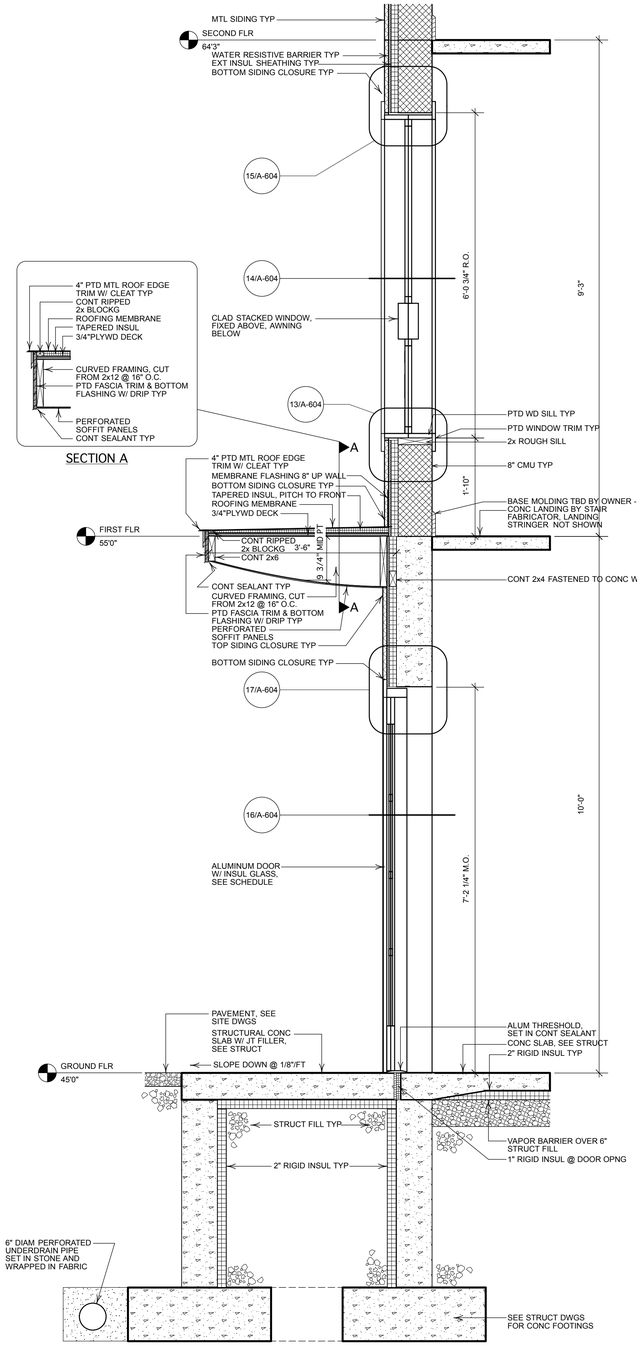

SECTION A

2 A-802 WALL SECTION @ STAIR
Scale: 3/4" = 1'-0"

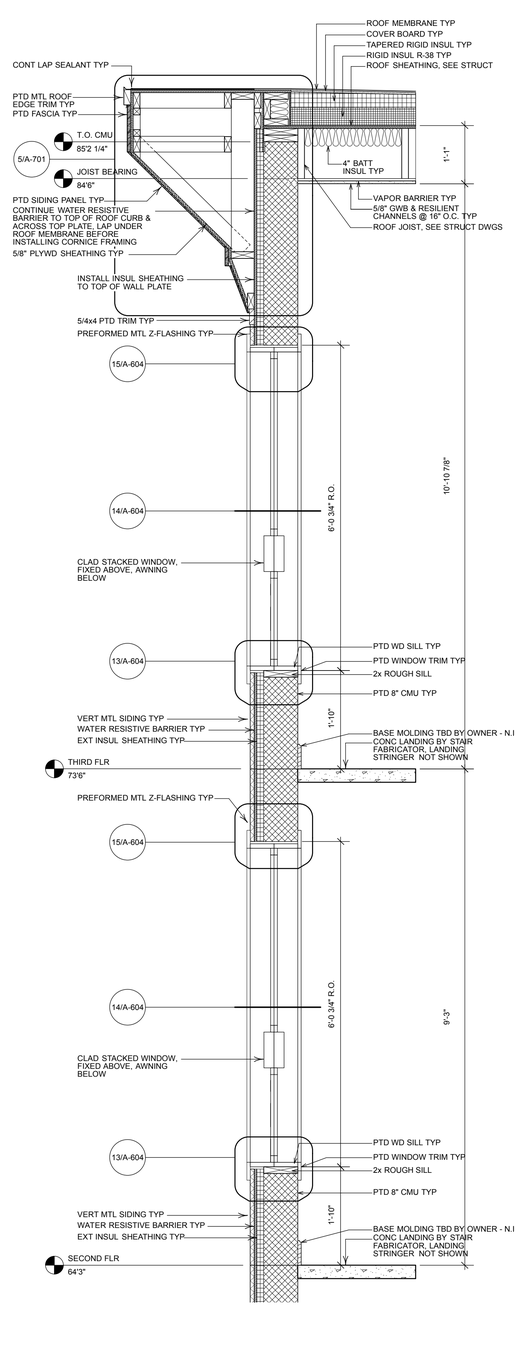

2 A-802 WALL SECTION @ STAIR CONT
Scale: 3/4" = 1'-0"

FOR PLANNING BOARD REVIEW

HKTA / architects
482 Congress Street Suite 502
Portland, Maine 04101
HKTA / architects
phone: 207. 774. 6016
fax: 207. 774. 9128
email: hkta@maine.rr.com

© HKTA / architects 2013

No.	Date	Issue Set / Revision Notes	Appr
1	7/26/13	Issue Set	

Date	7/26/13
Revision	Revision
Project ID	2013005
Drawing Code	-
CAD File Name	133 york.vwx
Plot Date	-
Designed By	reh
Drawn By	
Checked By	
Reviewed By	
Submitted By	
Project Manager	reh

Design Firm: HKTA/architects, 482 Congress Street, Suite 502, Portland, Maine 04101

Consultant: Pinkham & Greer Consulting Engineers, 28 Vannah Avenue, Portland, Maine 04103

Project Title: Residential Housing Project, 133 York Street, Portland, Maine

Drawing Title: Wall Sections-2

Scale: Sheet Scale

Drawing No.: A-802 of 30