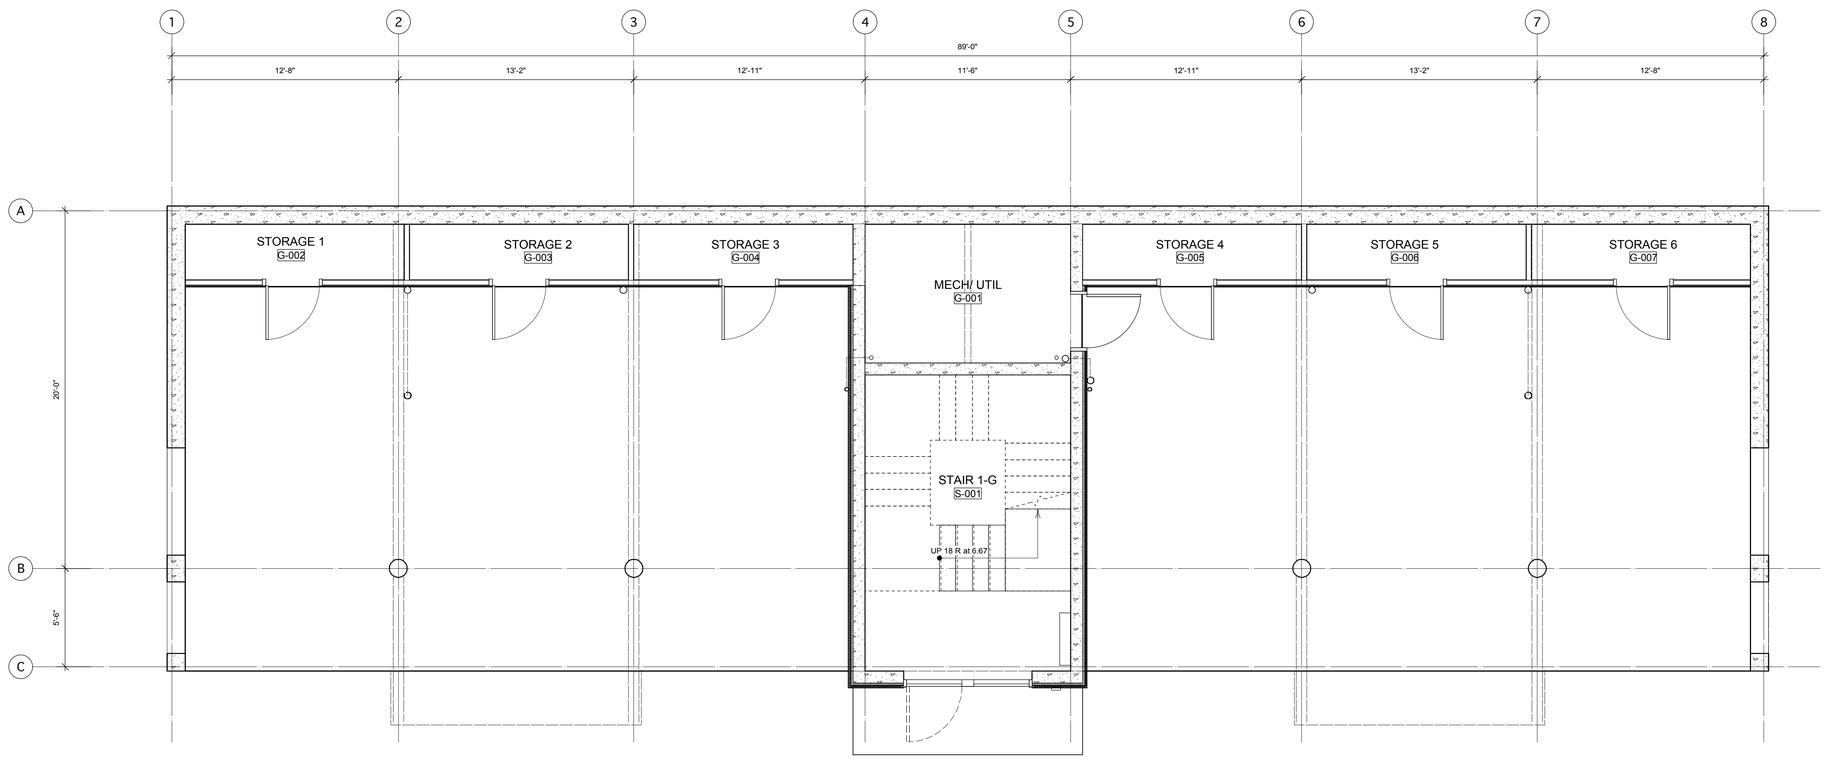

1 A-001 GROUND FLR PLAN
Scale: 1/4" = 1'-0"

FOR PLANNING BOARD REVIEW

No.	Date	Issue Set	Issue Notes
1	7/26/13		

Designed By	reh	Date	7/26/13
Drawn By		Revision	Revision
Checked By		Project ID	2013005
Reviewed By		Drawing Code	-
Submitted By		CAD File Name	133 york.vwx
Project Manager	reh	Plot Date	-

Design Firm
HKTA/architects
482 Congress Street
Suite 502
Portland, Maine 04101

Consultant
Pinkham & Greer Consulting Engineers
28 Vannah Avenue
Portland, Maine 04103

Project Title
Residential Housing Project
133 York Street
Portland, Maine

Drawing Title
Floor Plan-Basement

Scale
Sheet Scale

Drawing No.
A-001
of
30

HKTA / architects
482 Congress Street Suite 502
Portland, Maine 04101
HKTA / architects
phone: 207 . 774 . 6016
fax: 207 . 774 . 9128
email: hkta@maine.rr.com

© HKTA / architects 2013