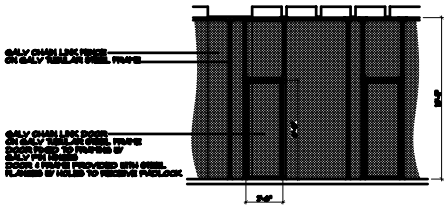

5 ELEVATION OF CHAIN LINK ENCLOSURE
1/4" = 1'-0"

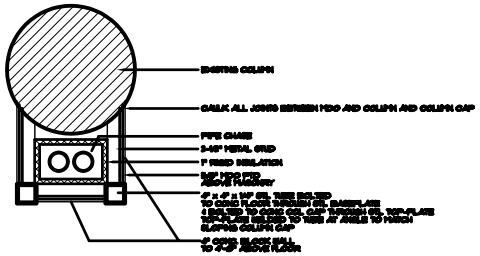

3 COLUMN DETAIL
1" = 1'-0"

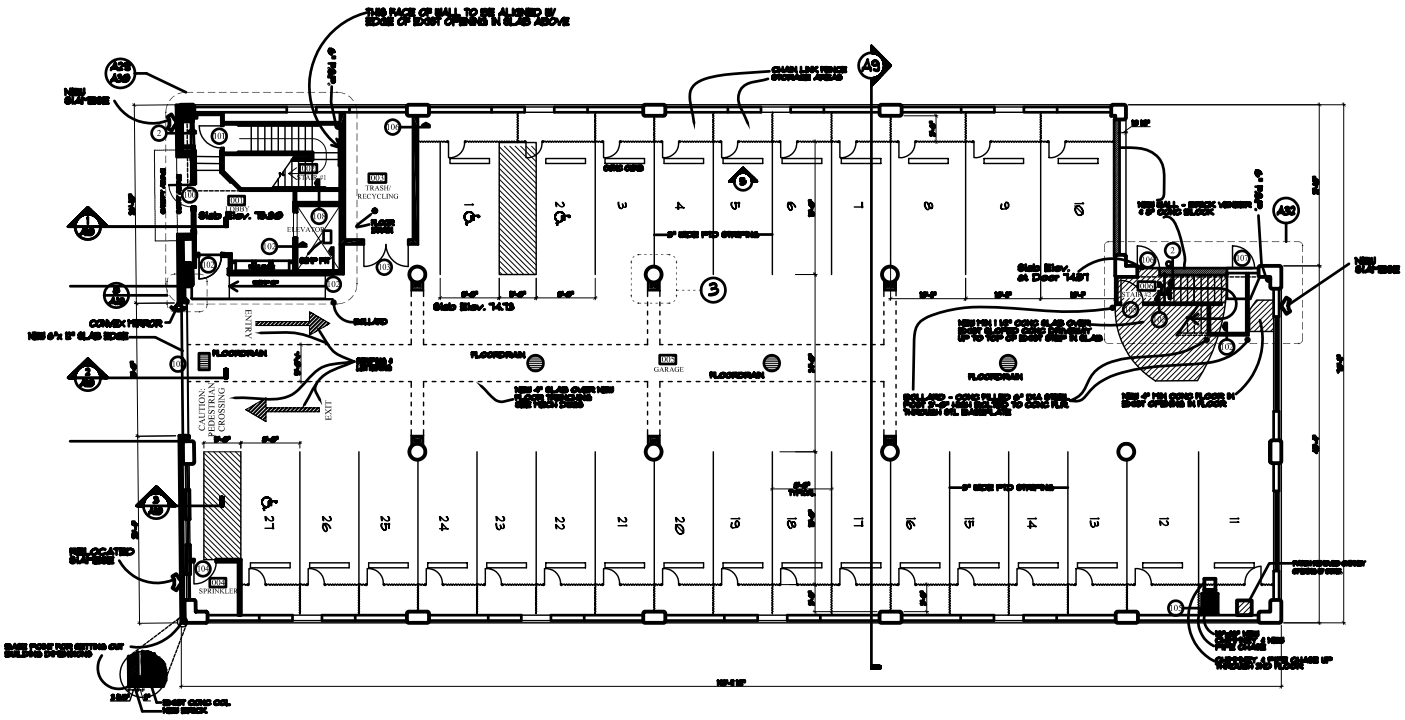

1 GARAGE PLAN
1/8" = 1'-0"

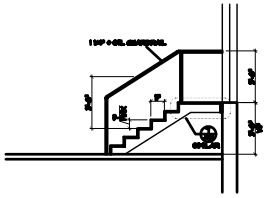

4 BASEMENT STAIR SECTION
1/4" = 1'-0"

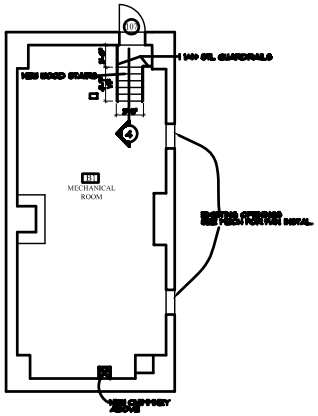

2 BASEMENT PLAN
1/8" = 1'-0"

NOTES:
GARAGE FULLY SPRINKLED WITH DRY SYSTEM

Developer:
MAINE WORKFORCE HOUSING, LLC

ARCHETYPE, P.A.
ARCHITECTS
48 Union Wharf Portland, Maine 04101
(207) 772-6022 Fax (207) 772-4056

Project:
CASCO TERRACE
41 STATE STREET, PORTLAND, MAINE

May 28, 2003
Varies
Revisions

BASEMENT AND GARAGE PLANS

A1

06/03/2003 10:27:45 AM