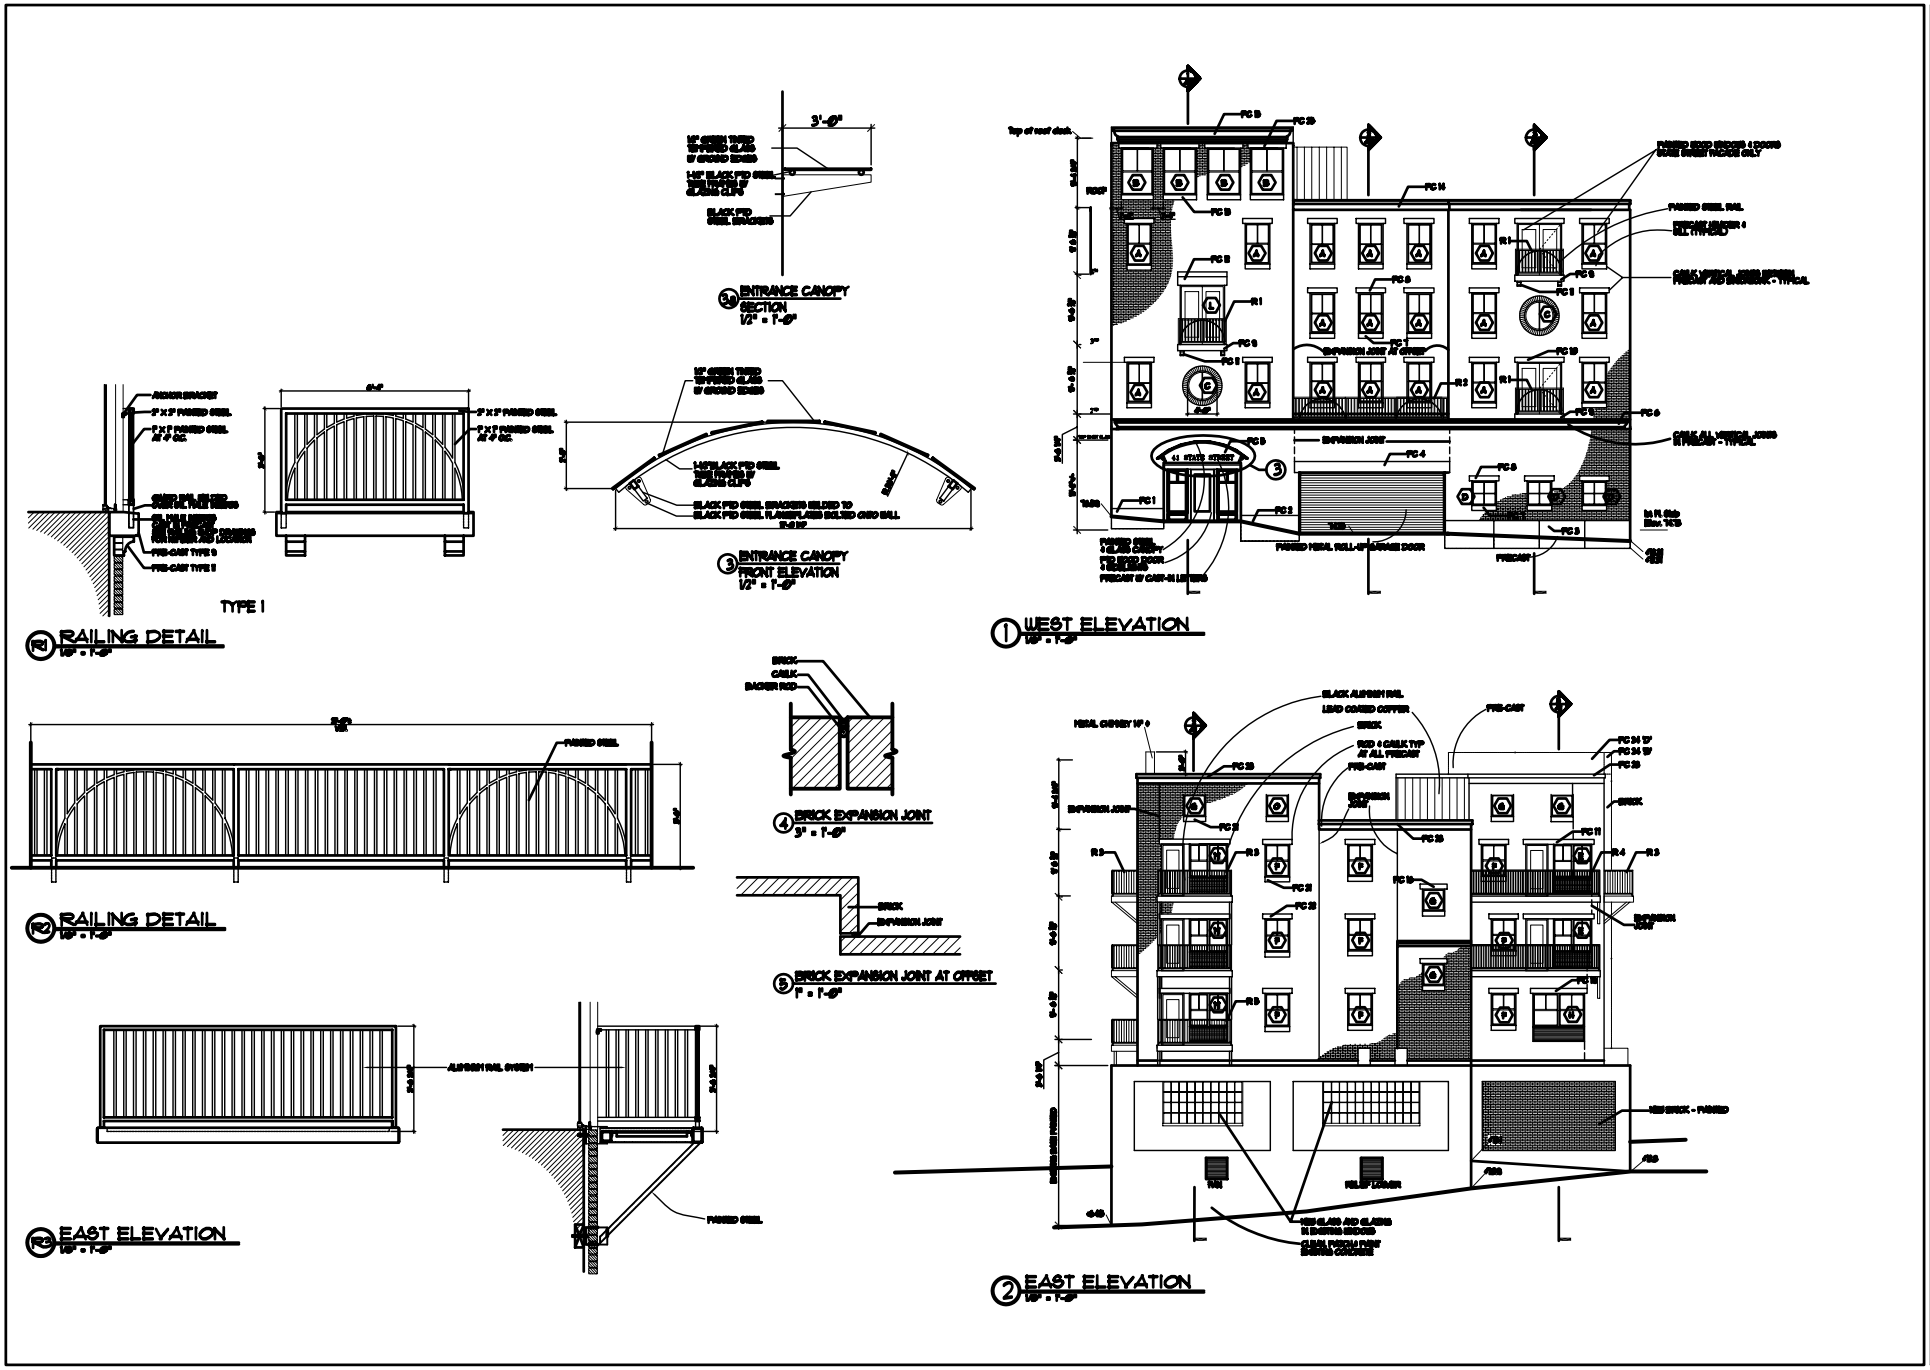
ENTRANCE CANOPY SECTION 1/2" = 1'-0"
ENTRANCE CANOPY FRONT ELEVATION 1/2" = 1'-0"
TYPE I
RAILING DETAIL 1/8" = 1'-0"
RAILING DETAIL 1/8" = 1'-0"
EAST ELEVATION 1/8" = 1'-0"
BRICK EXPANSION JOINT 3" = 1'-0"
BRICK EXPANSION JOINT AT OFFSET 1" = 1'-0"
WEST ELEVATION 1/8" = 1'-0"
EAST ELEVATION 1/8" = 1'-0"
Developer:
MAINE WORKFORCE HOUSING, LLC
ARCHETYPE, P.A.
ARCHITECTS
48 Union Wharf Portland, Maine 04101
(207) 772-6022 Fax (207) 772-4056
Project:
CASCO TERRACE
41 STATE STREET, PORTLAND, MAINE
May 28, 2003
1/8" = 1'-0"
Revisions
EAST AND WEST ELEVATIONS
A7
06/03/2003 10:32:25 AM