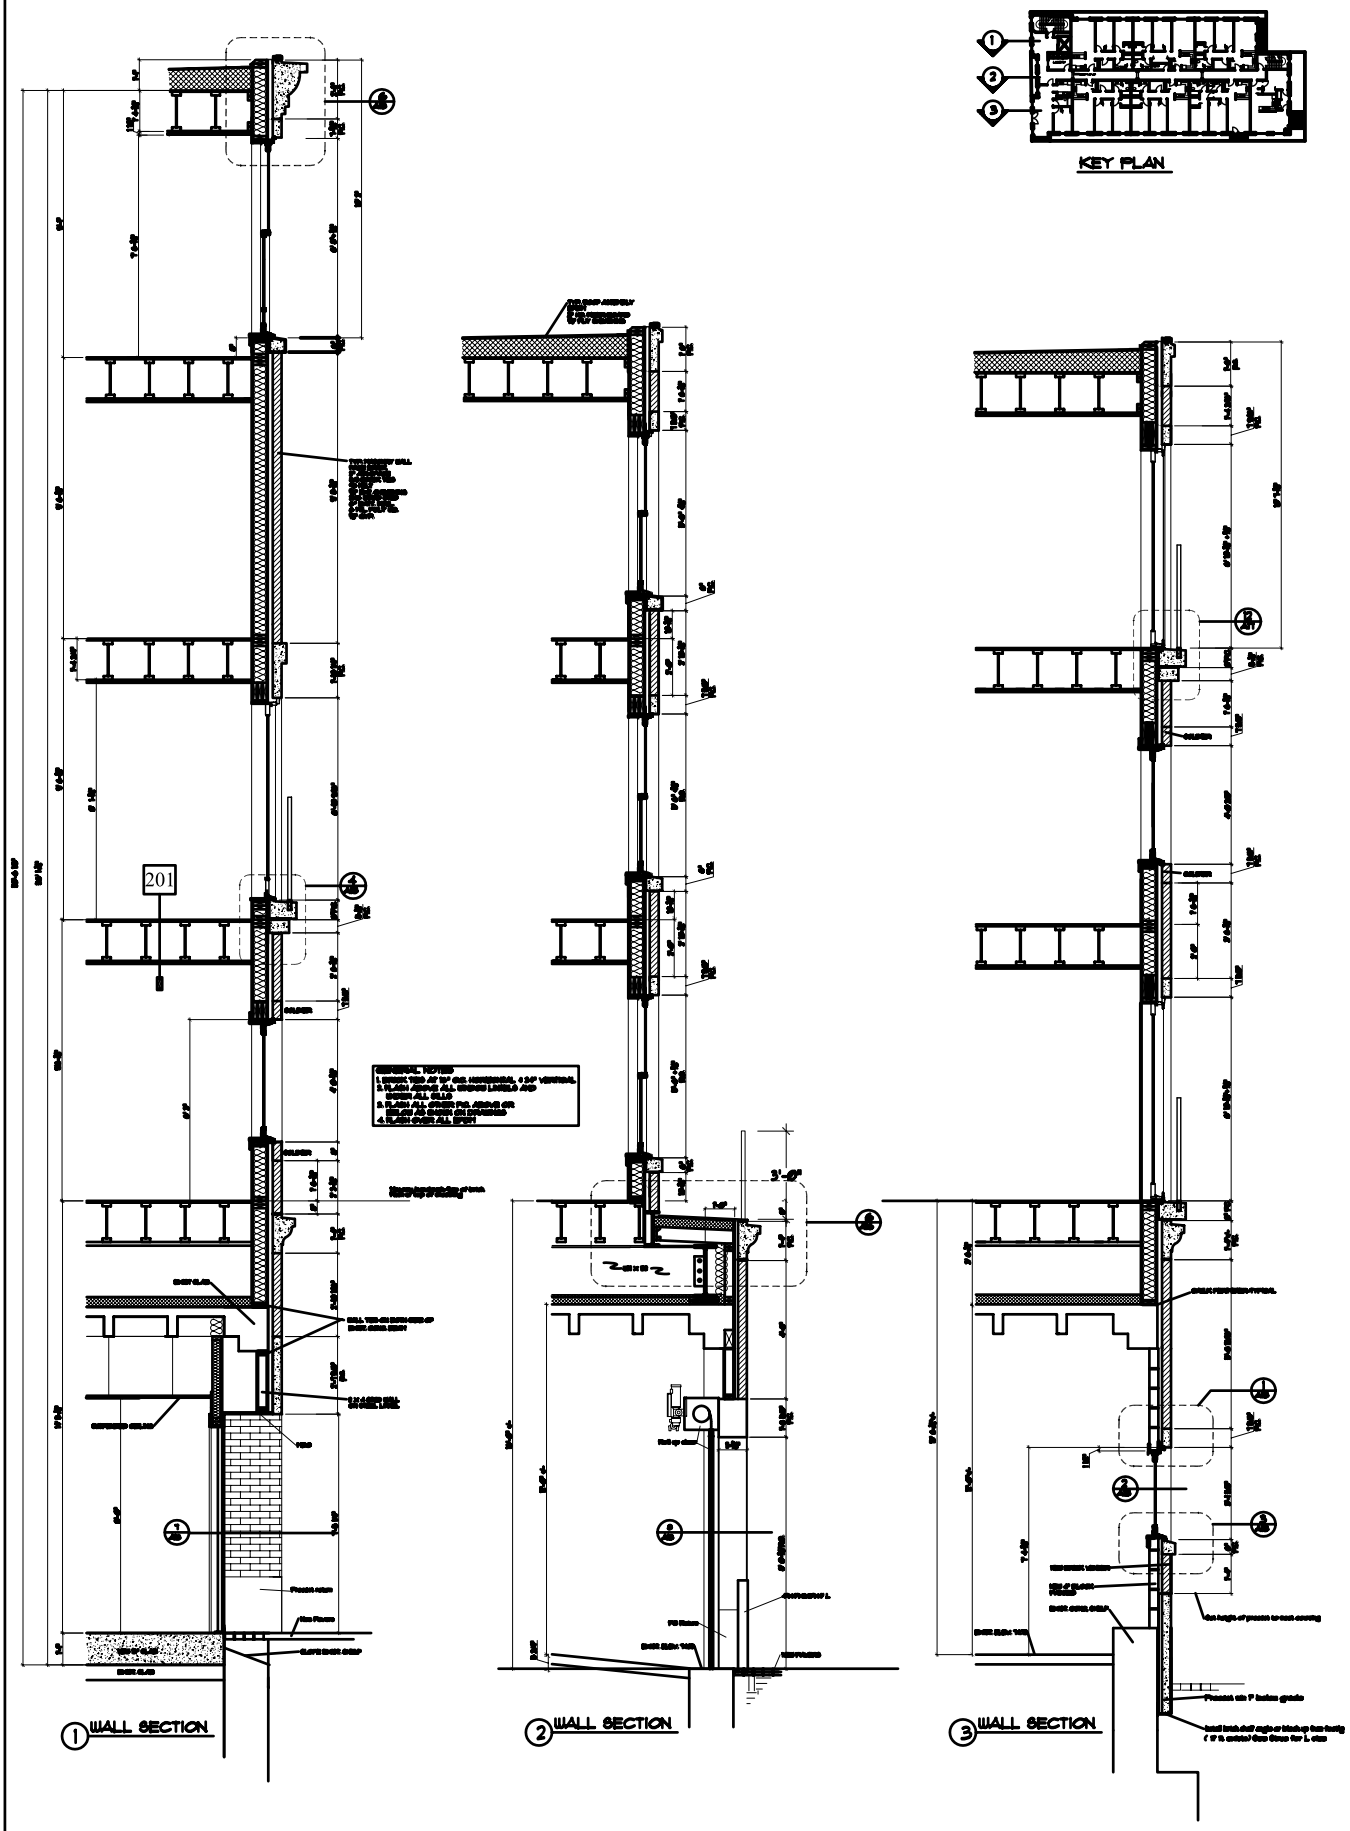

A10	WALL SECTIONS	May 28, 2003 1/2" = 1'-0" Revisions	Project: CASCO TERRACE 41 STATE STREET, PORTLAND, MAINE	ARCHETYPE, P.A. ARCHITECTS 48 Union Wharf Portland, Maine 04101 (207) 772-6022 Fax (207) 772-4056	Developer: MAINE WORKFORCE HOUSING, LLC

06/03/2003 10:35:22 AM