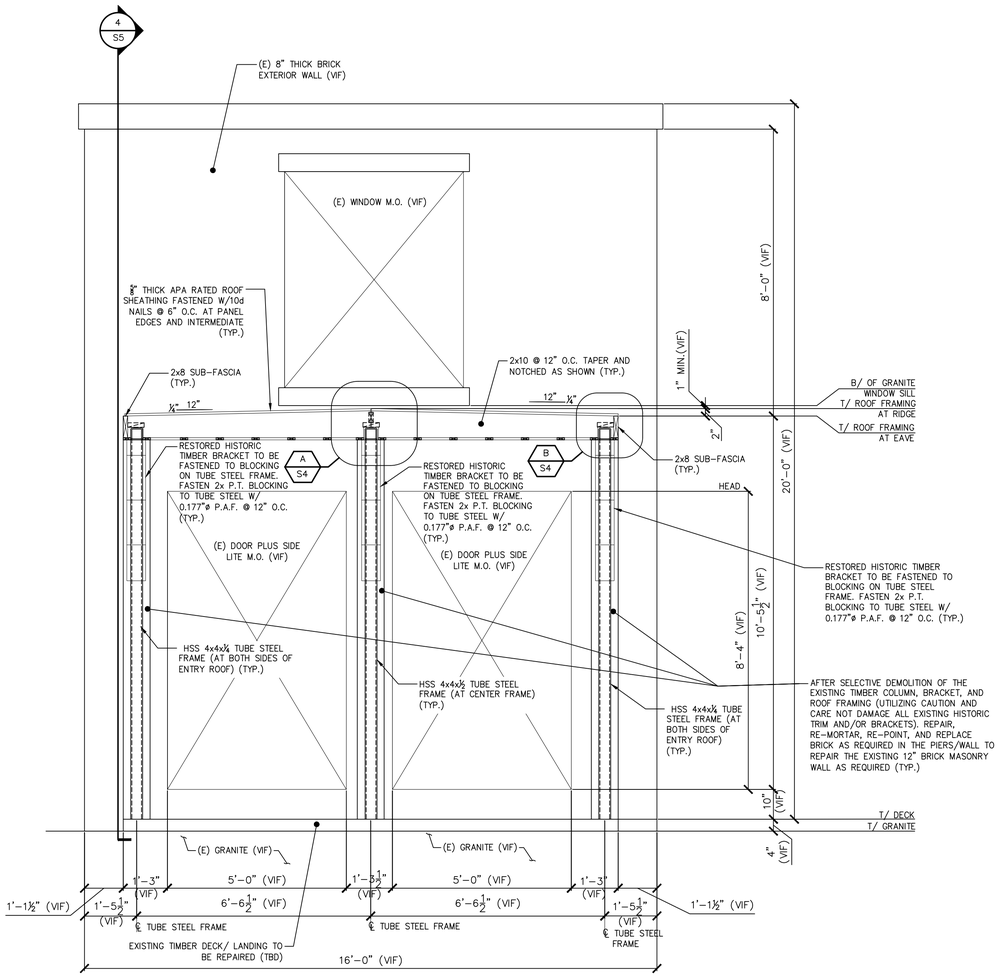

FRONT ENTRY ROOF DECK - ELEVATION

1/2" = 1'-0"

NOTES:
1. SEE GENERAL NOTES ON DWG S1.
2. "E" INDICATES: EXISTING CONDITIONS, OR MEMBERS.
3. "TYP." INDICATES: TYPICAL (ALSO SEE GENERAL NOTE #5).
4. "V.I.F." INDICATES: G.C. SHALL "VERIFY IN FIELD" EXISTING DIMENSIONS, ELEVATIONS, OR CONDITIONS INDICATED AND REPORT ANY DISCREPANCIES TO THE ENGINEER.
5. "U.O.N." INDICATES: UNLESS OTHERWISE NOTED.
6. "M.O." INDICATES: MASONRY OPENING

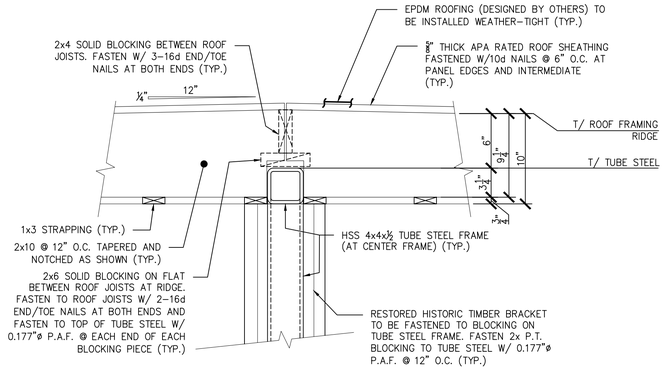

DETAIL A S4
1 1/2" = 1'-0"

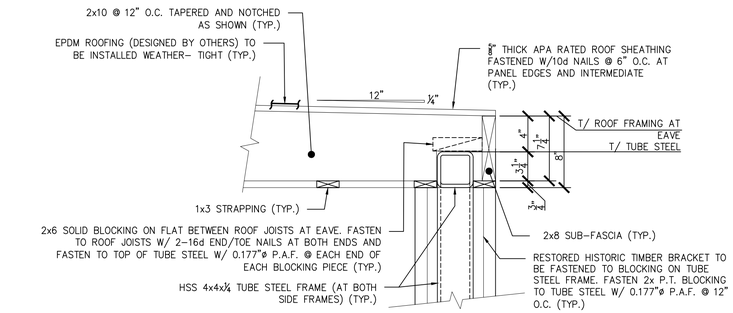

DETAIL B S4
1 1/2" = 1'-0"

THESE DRAWINGS HAVE BEEN DEVELOPED BY L&L STRUCTURAL ENGINEERING SERVICES, INC. FOR THE TITLED SET ONLY. THE DRAWINGS ARE THE SOLE PROPERTY OF L&L ENGINEERING SERVICES, INC. AND THEY SHALL NOT BE USED, LENT, COPIED OR ALTERED WITHOUT THE WRITTEN CONSENT OF L&L STRUCTURAL ENGINEERING SERVICES, INC.

L & L STRUCTURAL
ENGINEERING SERVICES, INC.
SIX Q STREET
SOUTH PORTLAND, MAINE 04106
PHONE: (207) 767-4830
FAX: (207) 799-5432

STATE OF MAINE
JOSEPH H. LEASURE
6242
REGISTERED PROFESSIONAL ENGINEER

rev.	date	description	appr'd

designed by: JHL
drawn by: JH
checked by: JHL
scale: AS NOTED
date: 11/30/2016
plot date: 02/22/2017
project #: 27113B

BUILDING LOCATED AT
126/128 DANFORTH STREET
PORTLAND, MAINE

FRONT ENTRY REPAIR
ELEVATION, SECTIONS AND DETAILS

S4