57 TYNG STREET

NOT TO SCALE

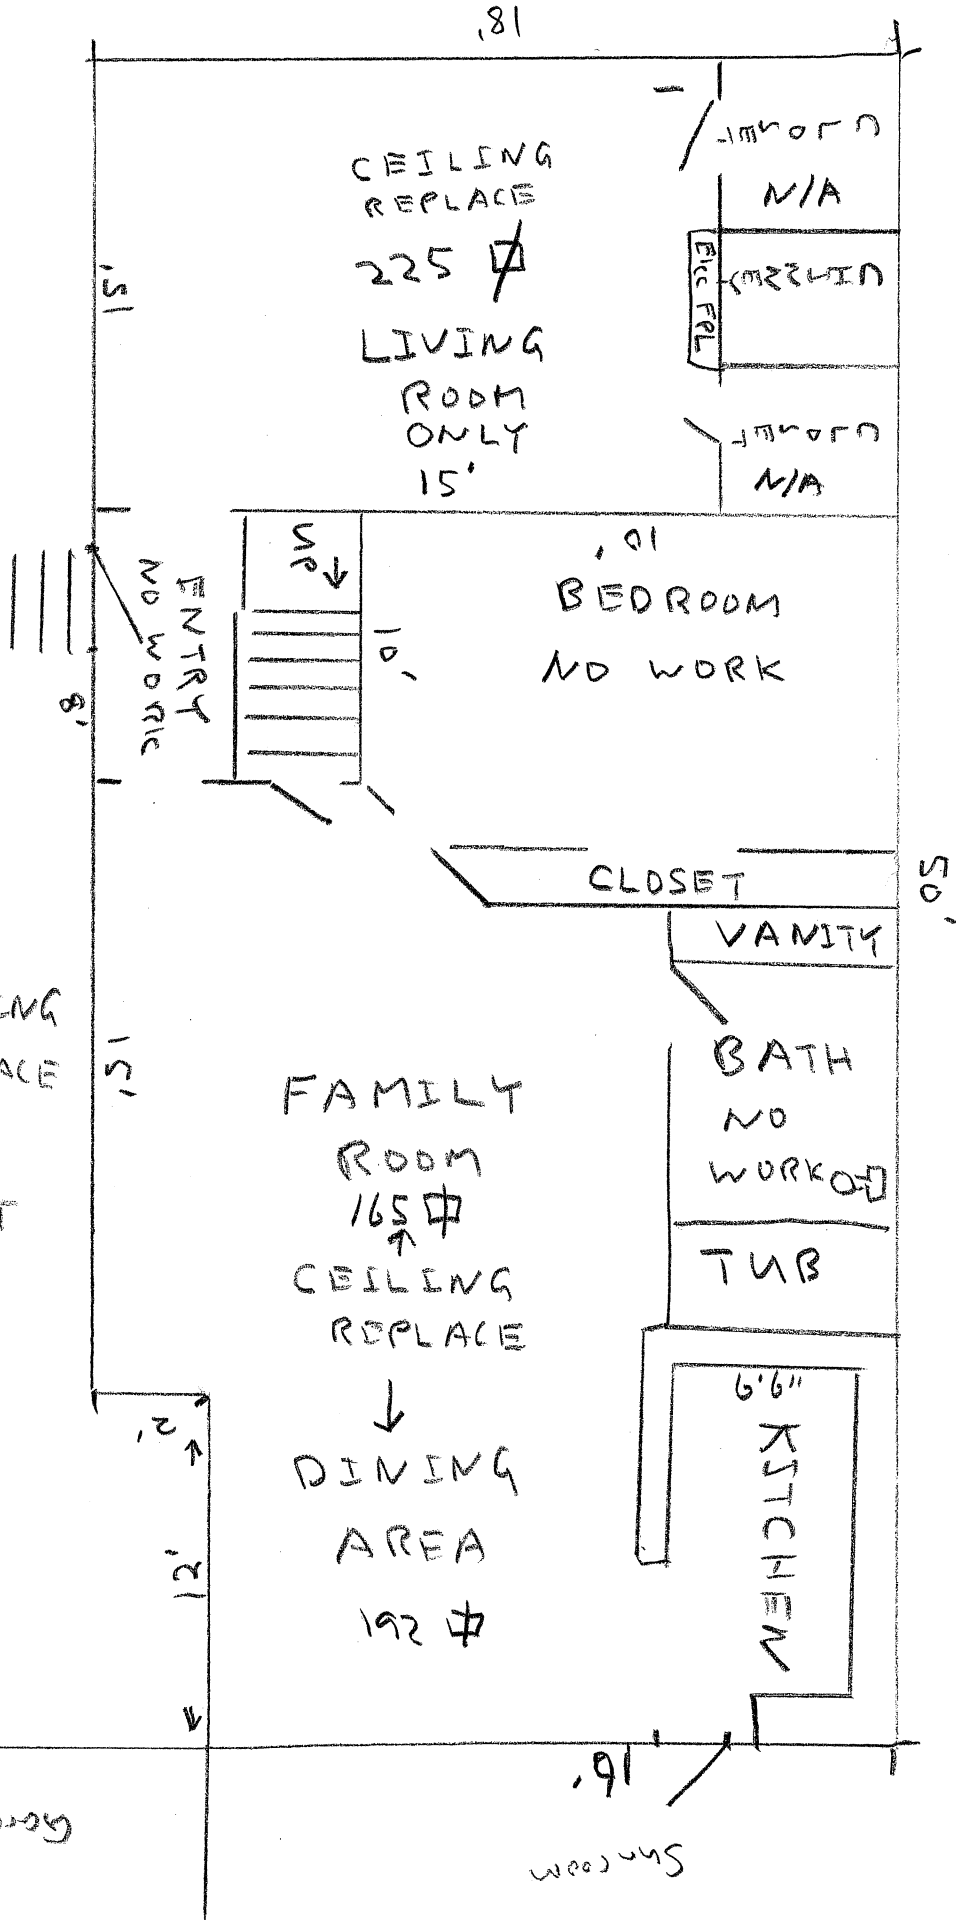

TOTAL CEILING AREA REPLACE
580-600
SQ FEET