# Proposed Apt 1

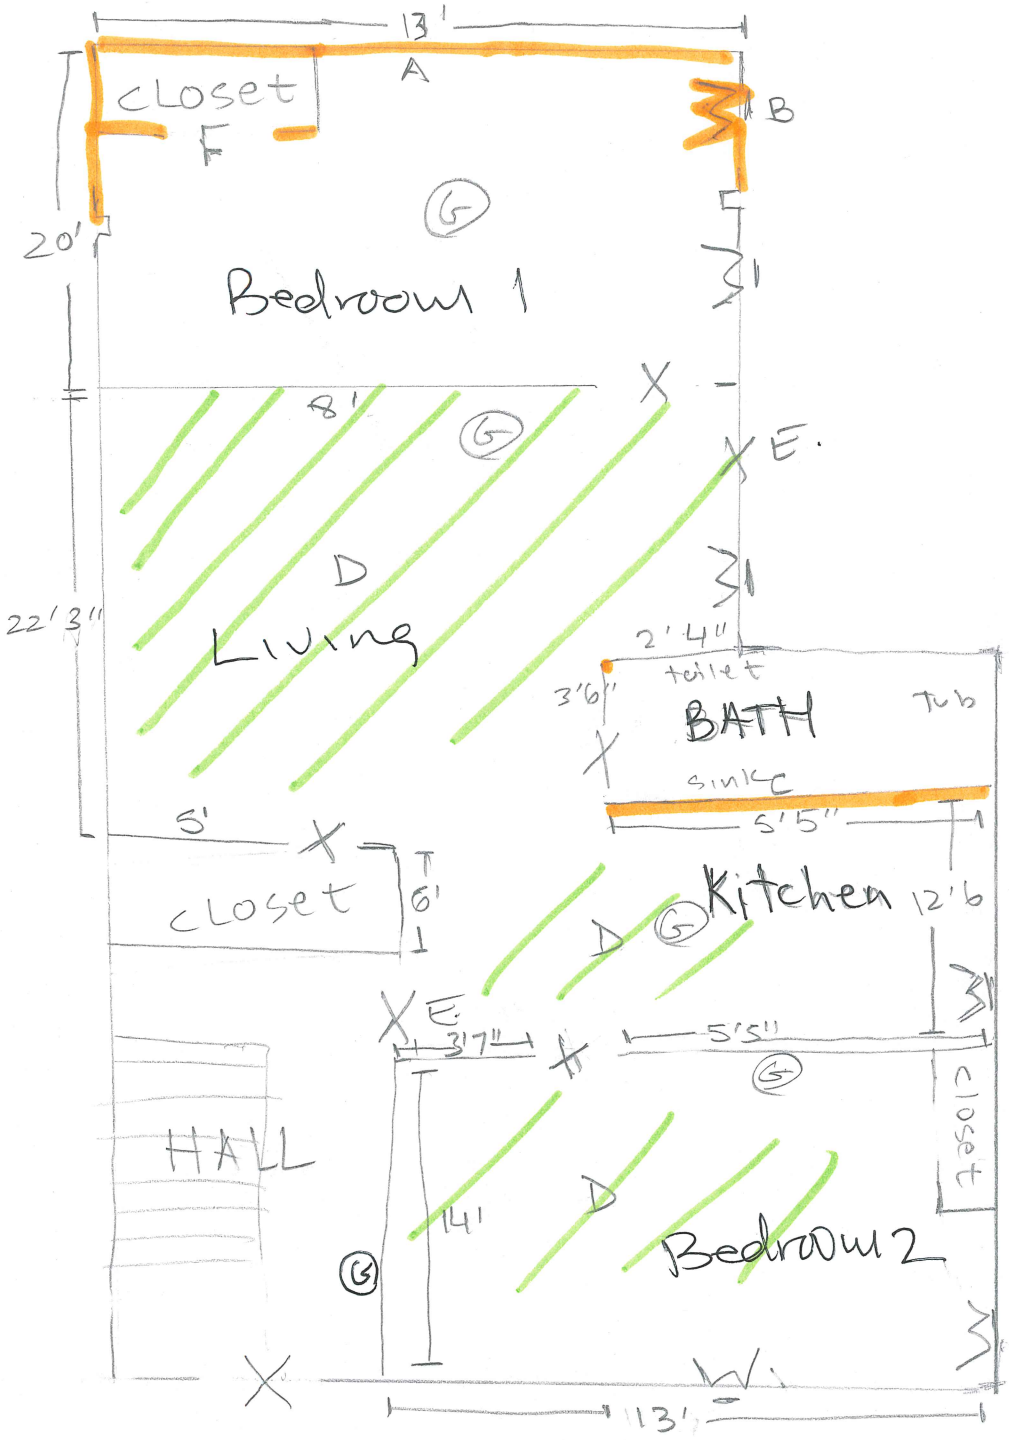


## Legend

A - repair/replace drywall

B - replace window from 12X24 to 34X55 U-factor.29

C - repair Drywall

D - replace cieling tiles

E - E-grass exit.

F. Replace door 30X80 exact replace

(9) - Smoke/$CO_2$ existing