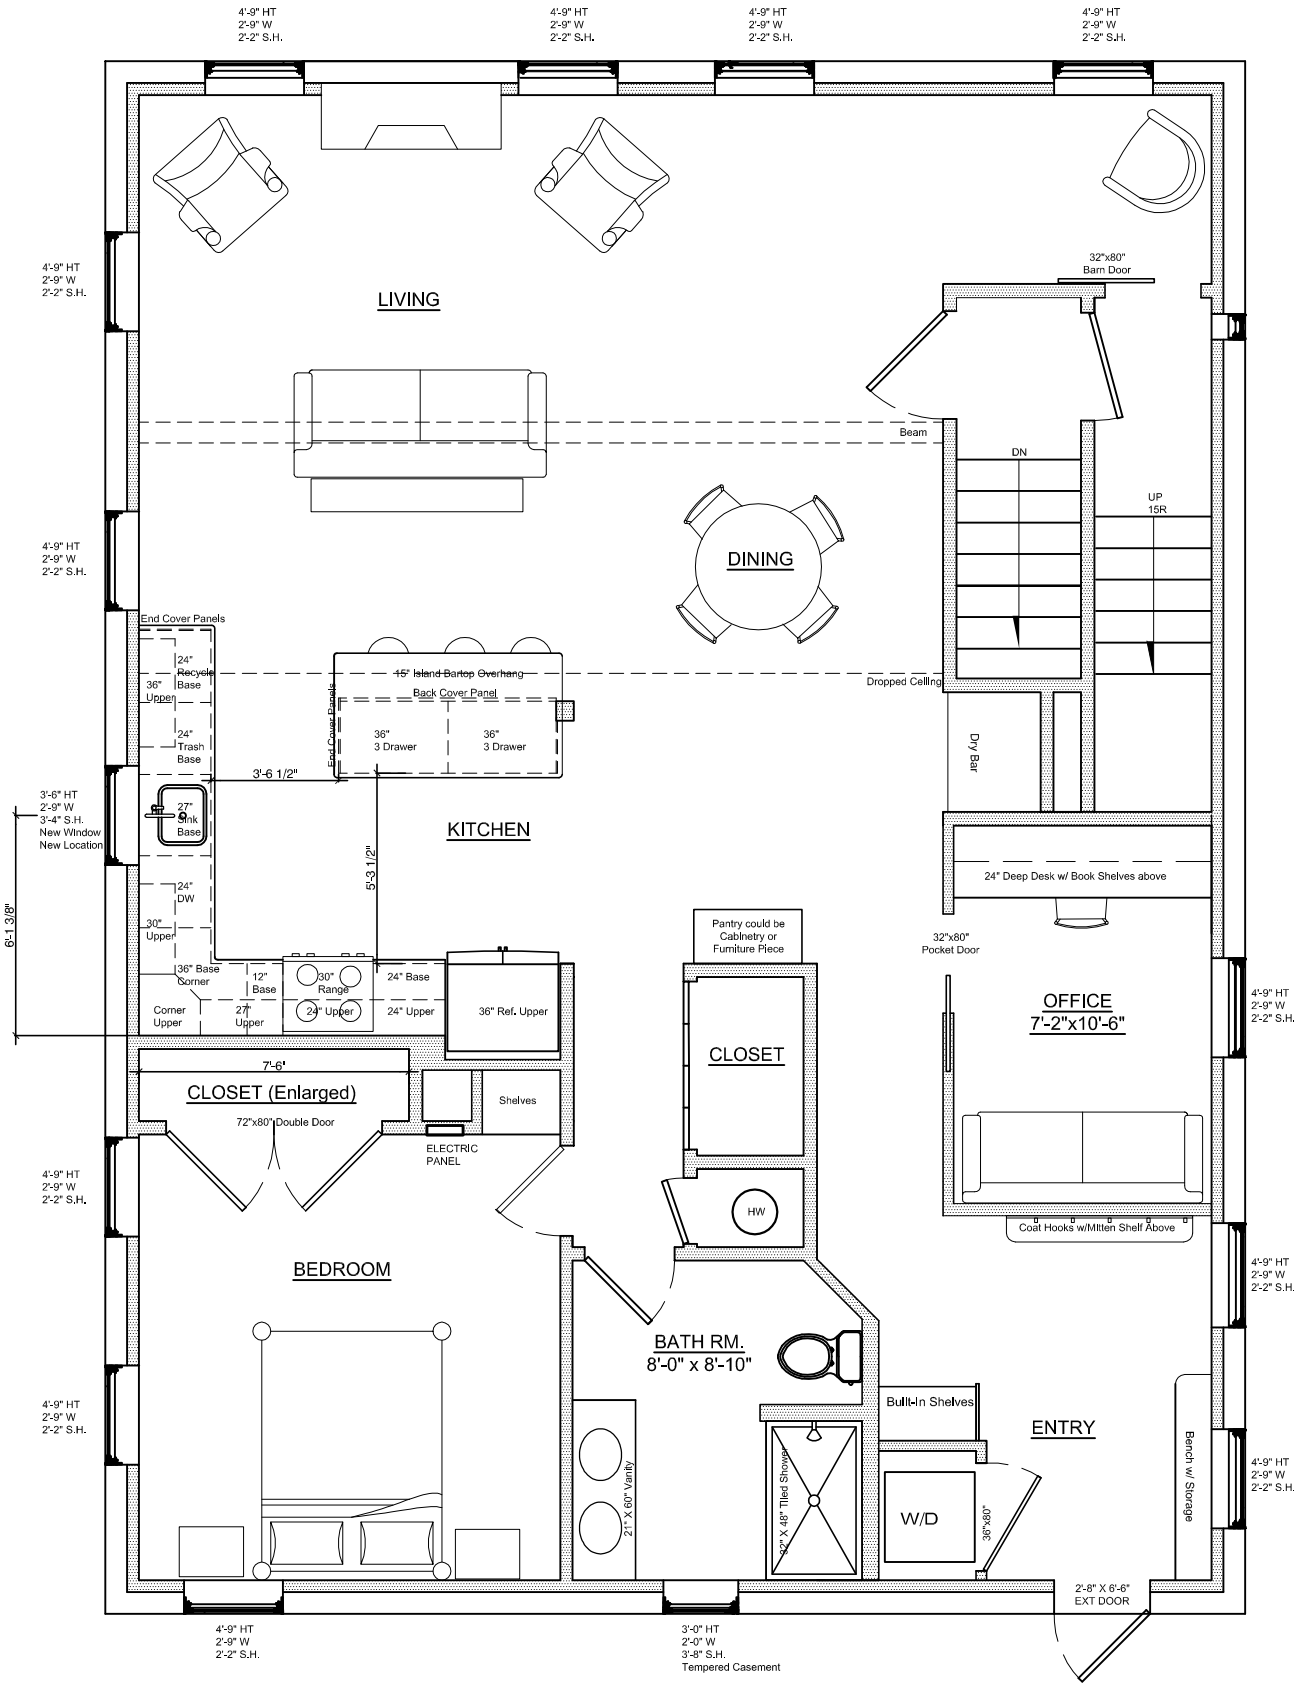

1 Floor Plan: Option 2 with Expanded Bathroom

Scale: 3/16" = 1'-0"