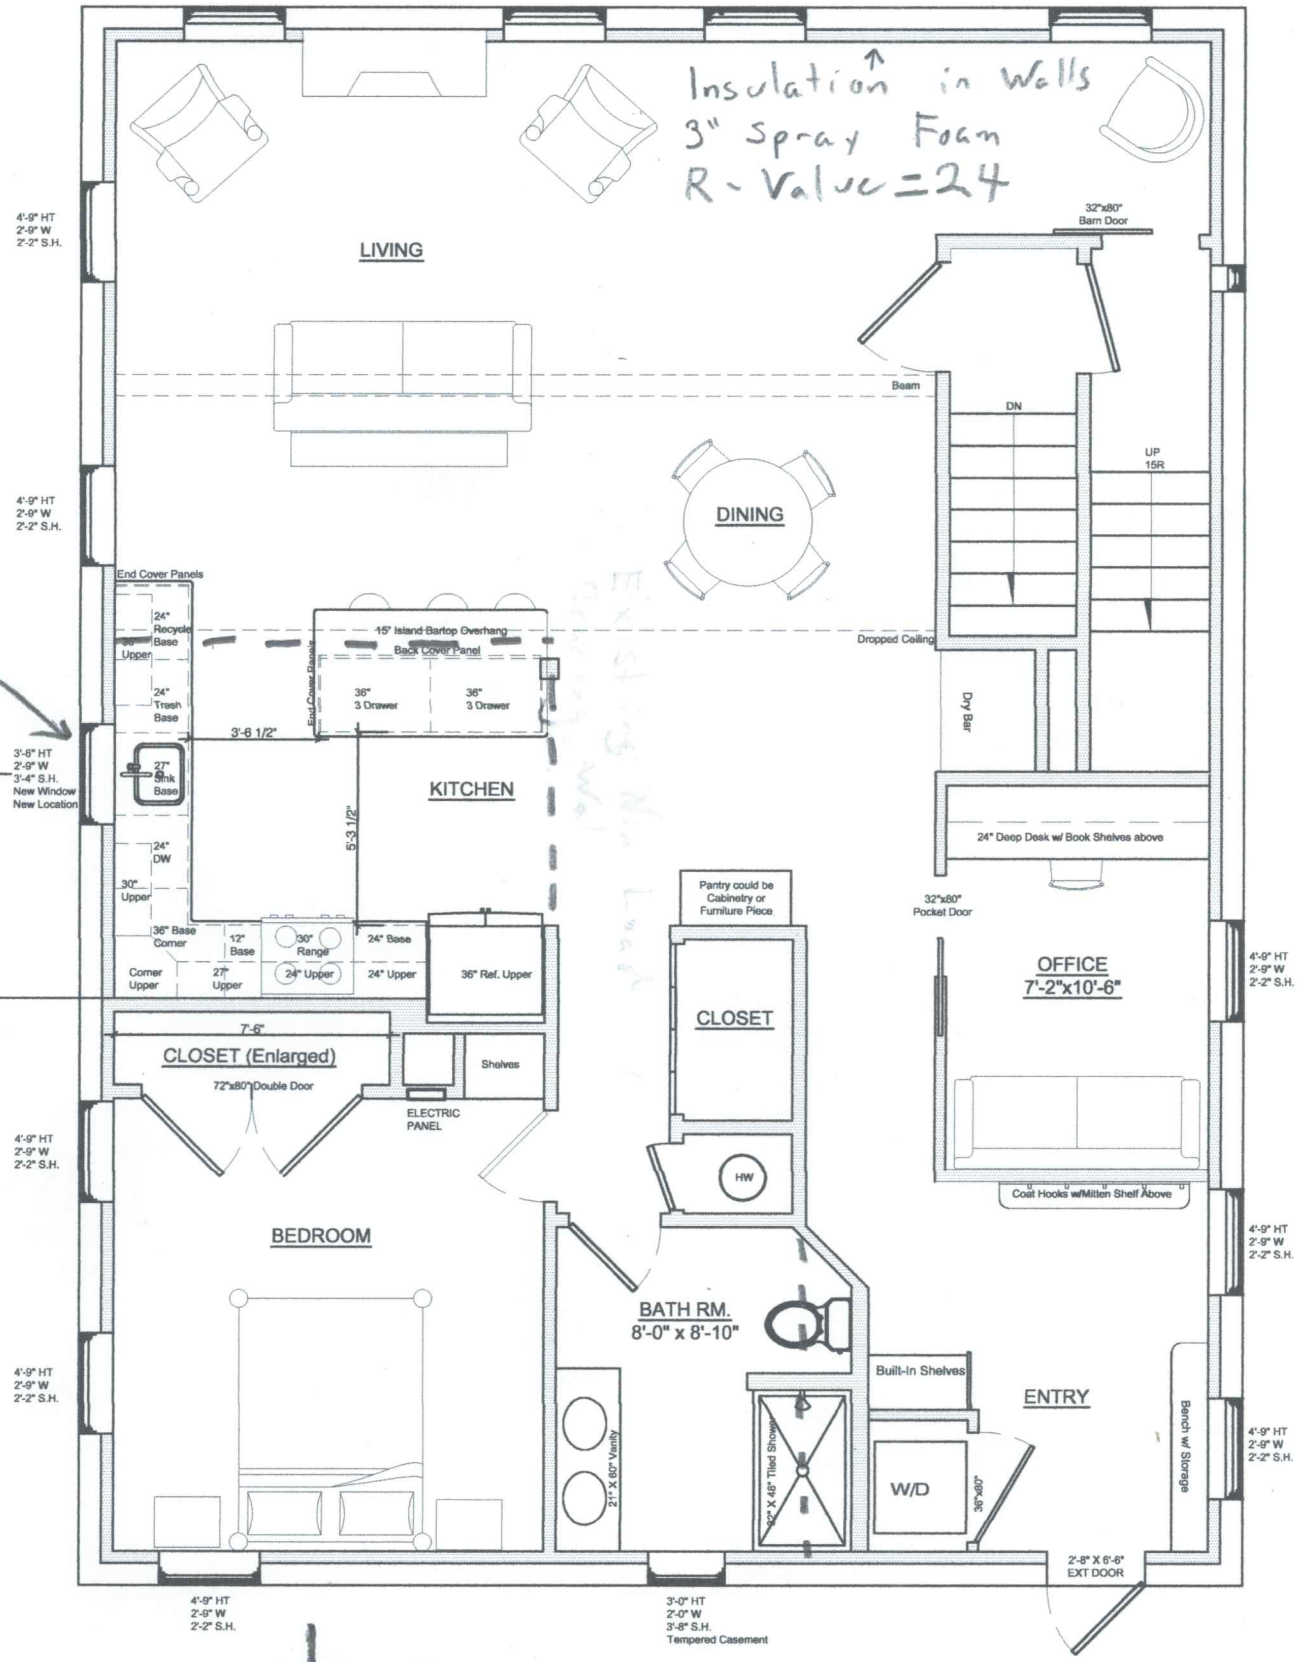

New Window U-Factor = .28

Floor Plan: Option 2 with Expanded Bathroom

1

Scale: 3/16" = 1'-0"

* Existing Mechanicals will be used. Or
- Electrical
- Plumbing
- Heat

- - - - Represents Non Load Bearing Walls that are being Removed