SECOND FLOOR FRAMING NOTES:

1. SEE STRUCTURAL NOTES , SHEET S-000.
2. BUILT-UP GIRDERS, HEADERS AND BEAMS SHALL BE SPIKED w/ 3 ROWS OF 16D NAILS @ 12" O.C.
3. PROVIDE METAL HANGERS AT ALL FLUSH JOIST CONNECTIONS. SEE DET A8/S-000 FOR INFO.
4. PROVIDE DOUBLE JOISTS BELOW ALL UPPER PARALLEL WALLS.
5. PROVIDE SOLID BLOCKING AT MID-SPAN OF FLOOR JOISTS.
6. SHORING OF EXISTING FLOOR FRAMING REQUIRED PRIOR TO REMOVAL OF SUPPORTING BEAMS OR WALLS.
7. SEE ARCHITECTURAL DRAWINGS FOR WALL LAYOUT AND DIMENSIONS.
8. PROVIDE (3) 2 X 10 HEADERS OVER ALL OPENINGS UNLESS NOTED.
9. VERIFY DUCT OPENING SIZES AND LOCATIONS PRIOR TO FRAMING.

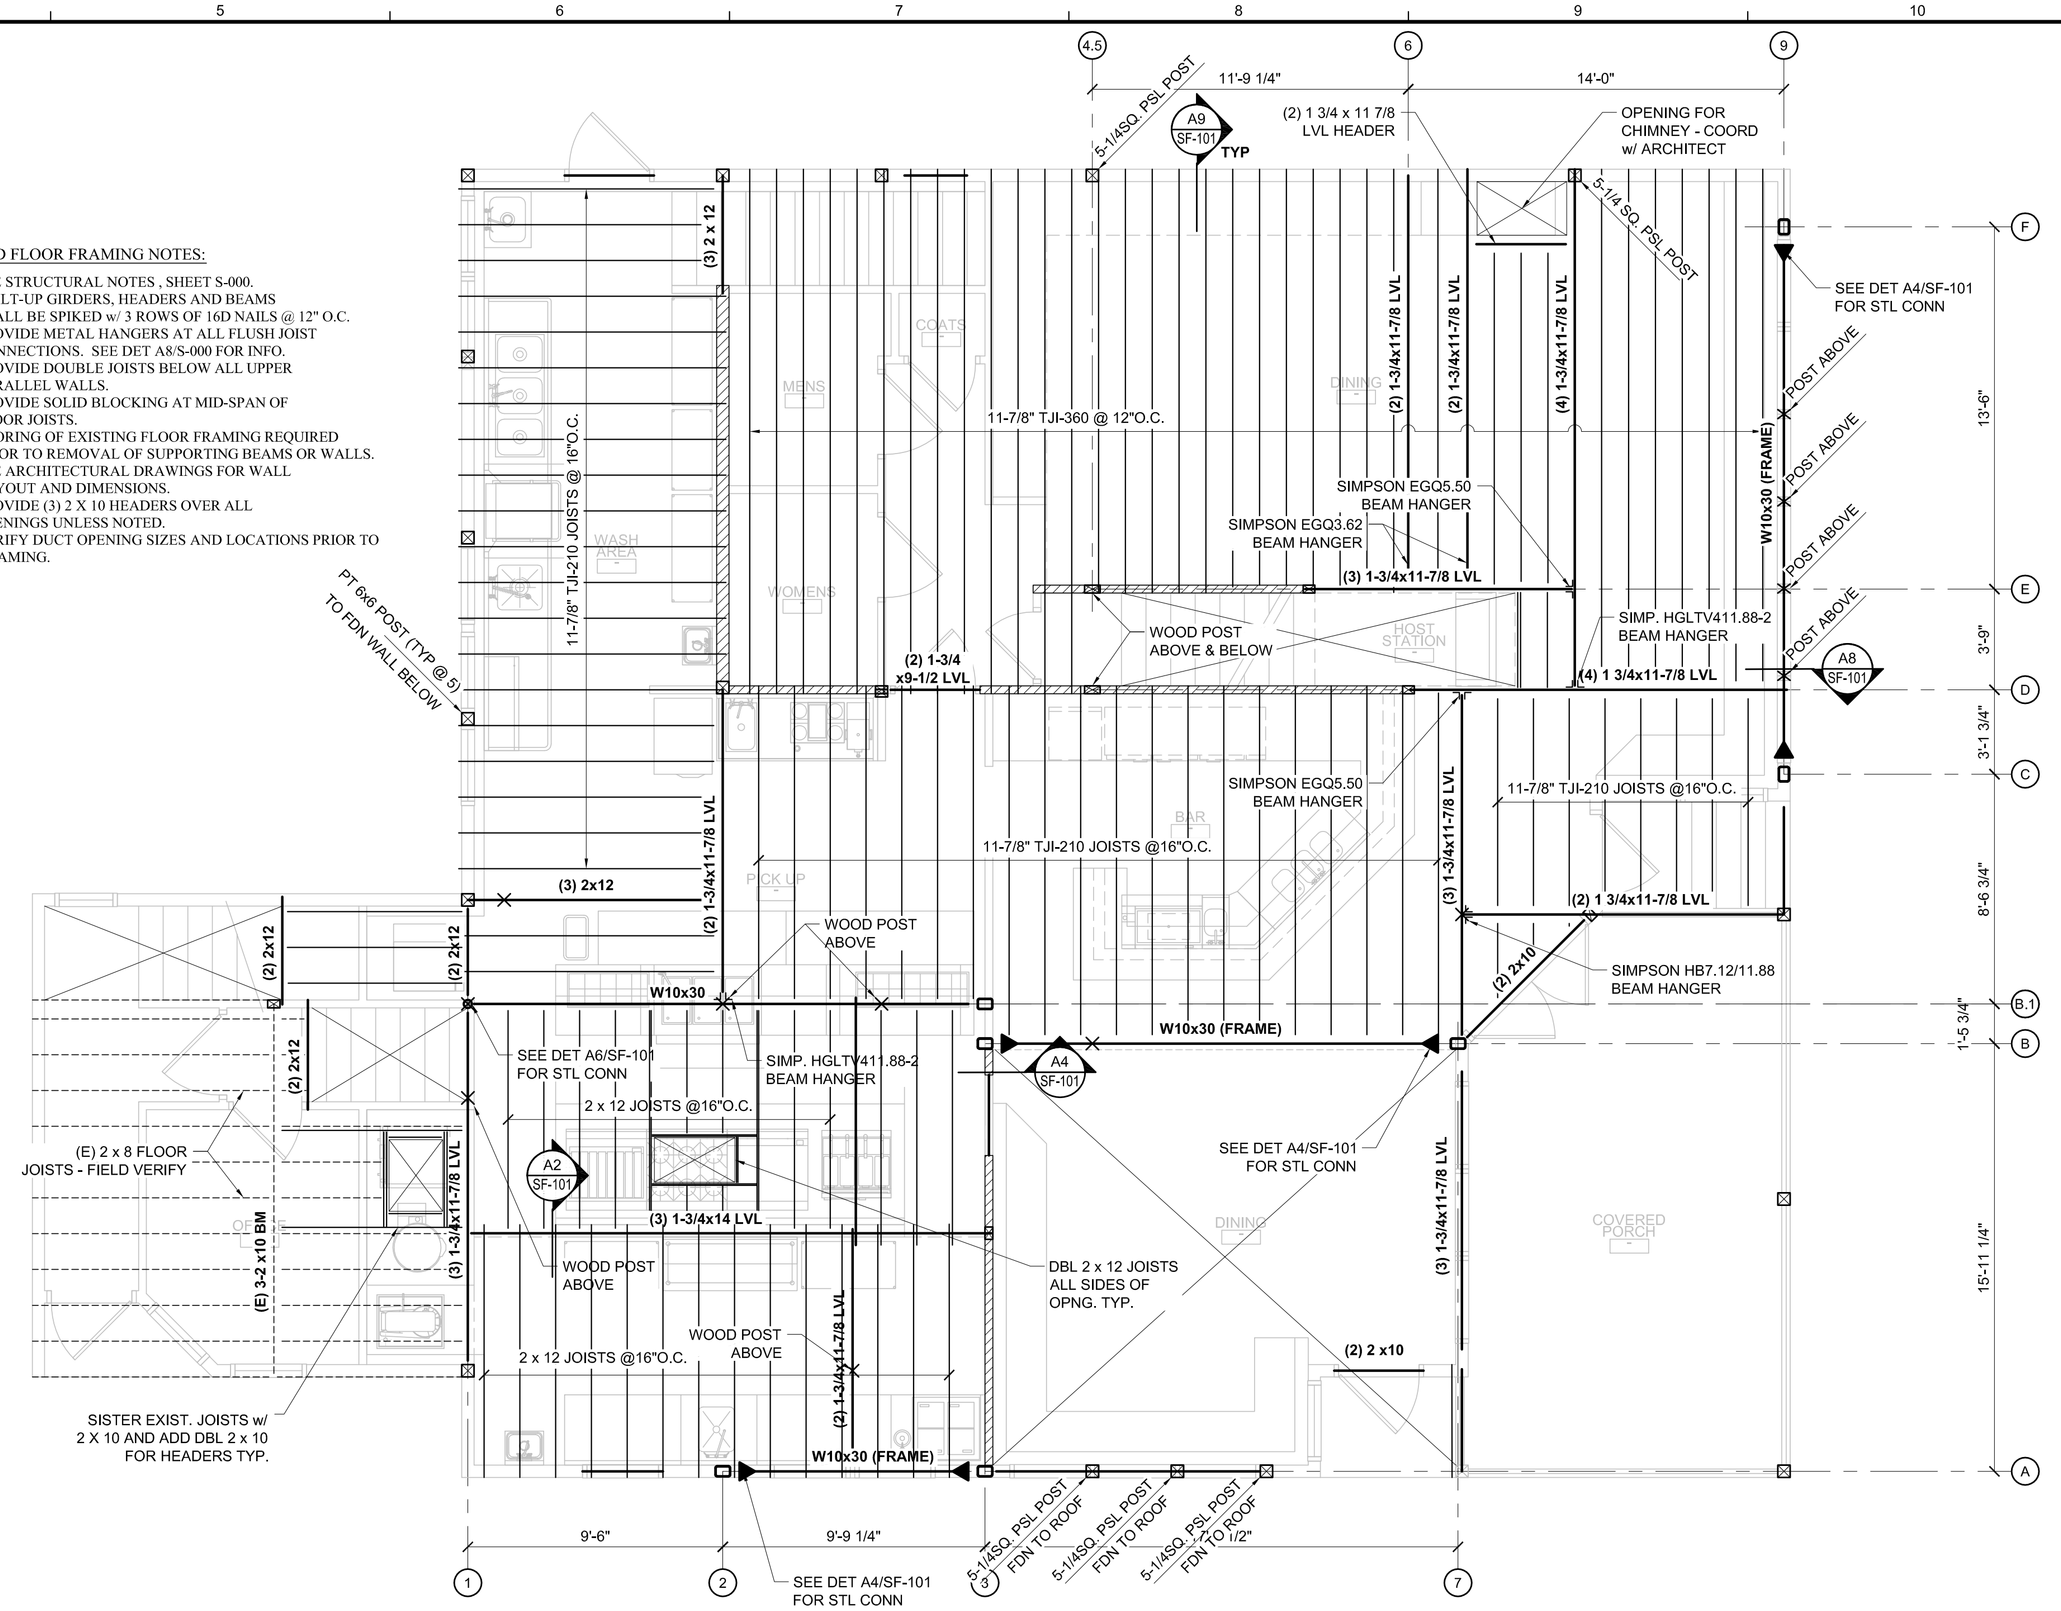

D4 — SECOND FLOOR FRAMING PLAN

1/4" = 1'-0"

A2 — FLOOR FRAMING DETAIL

3/4" = 1'-0"

A4 — BEAM TO COL MOMENT CONN

3/4" = 1'-0"

A6 — STEEL BM TO COL CONN

3/4" = 1'-0"

A8 — FLOOR FRMG DETAIL

3/4" = 1'-0"

A9 — FLOOR FRMG DETAIL

3/4" = 1'-0"

160 Veranda Street
Portland, Maine 04103
T: 207.221.2260
F: 207.221.2266
Web: www.allied-eng.com

Allied Engineering
Structural Mechanical Electrical Commissioning

STATE OF MAINE — LARRY A. WICHROSKI — No. 5990 — REGISTERED PROFESSIONAL ENGINEER

REVISIONS

NUMBER	DATE	BY	DESCRIPTION

Date: 01/27/2010
Drawn By: PED
Checked By: LAW
Project Mgr: LAW
Project No: 09003
Cad File: 090035.dwg
Graphic Scale: 0 1"

SECOND FLOOR FRAMING PLAN

231 YORK STREET
RESTAURANT
PORTLAND, ME

© COPYRIGHT 2009 ALLIED ENGINEERING, INC.

SF-101

N:\Projects\2009\09003 - 231 York Street - Restaurant\00 Drawing Files\090035.dwg Feb 26, 2010 - 9:34am