160 Veranda Street
Portland, Maine 04103
T: 207.221.2260
F: 207.221.2266
Web: www.allied-eng.com

Allied Engineering
Structural Mechanical Electrical Commissioning

STATE OF MAINE — LARRY A. WICHROSKI — No. 9867 — REGISTERED PROFESSIONAL ENGINEER

REVISIONS

NUMBER	DATE	DESCRIPTION	BY

Date: 01/27/2010
Drawn By: PED
Checked By: LAW
Project Mgr: LAW
Project No: 09003
Cad File: 09003S.dwg
Graphic Scale: 0 1"

© COPYRIGHT 2009 ALLIED ENGINEERING, INC

E1 DETAIL

3/4" = 1'-0"

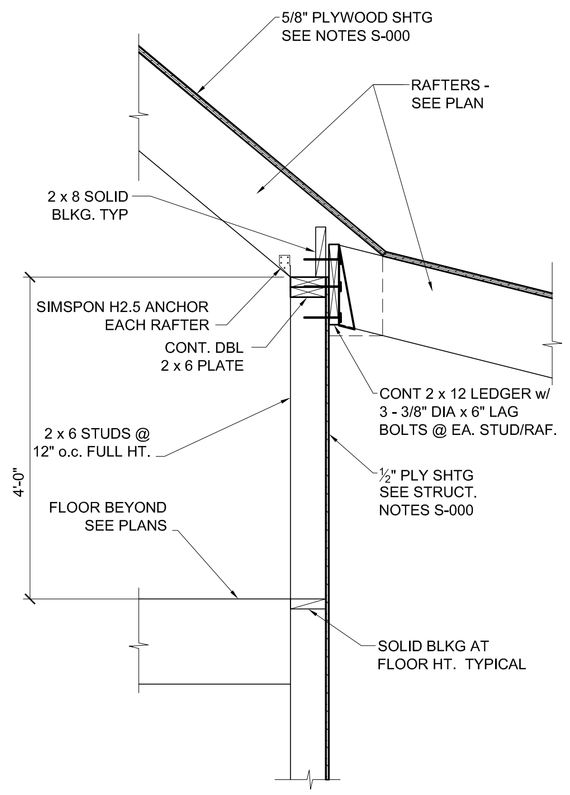

C1 DETAIL

3/4" = 1'-0"

ROOF FRAMING NOTES:

1. SEE STRUCTURAL NOTES , SHEET S-000.
2. BUILT-UP HEADERS AND BEAMS SHALL BE SPIKED W/ 3 ROWS OF 16D NAILS @ 12" O.C.
3. PROVIDE METAL HANGERS AT ALL FLUSH RAFTER CONNECTIONS.
4. PROVIDE (3) 2 X 10 WINDOW HEADERS UNLESS NOTED OTHERWISE.
5. SEE ARCHITECTURAL DRAWINGS FOR WALL LAYOUT AND DIMENSIONS.
6. SHORING OF EXISTING ROOF FRAMING REQUIRED PRIOR TO REMOVAL OF SUPPORTING BEAMS OR WALLS.
7. CONNECT ALL RAFTERS TO WALL PLATE WITH SIMPSON H2.5 SEISMIC & HURRICANE TIES PER MANUFACTURER'S INSTRUCTIONS.
8. PROVIDE SIMPSON POST CAPS (DET A4/SF-102)AT ALL WOOD BEAM TO WOOD POST CONNECTIONS UNLESS NOTED.

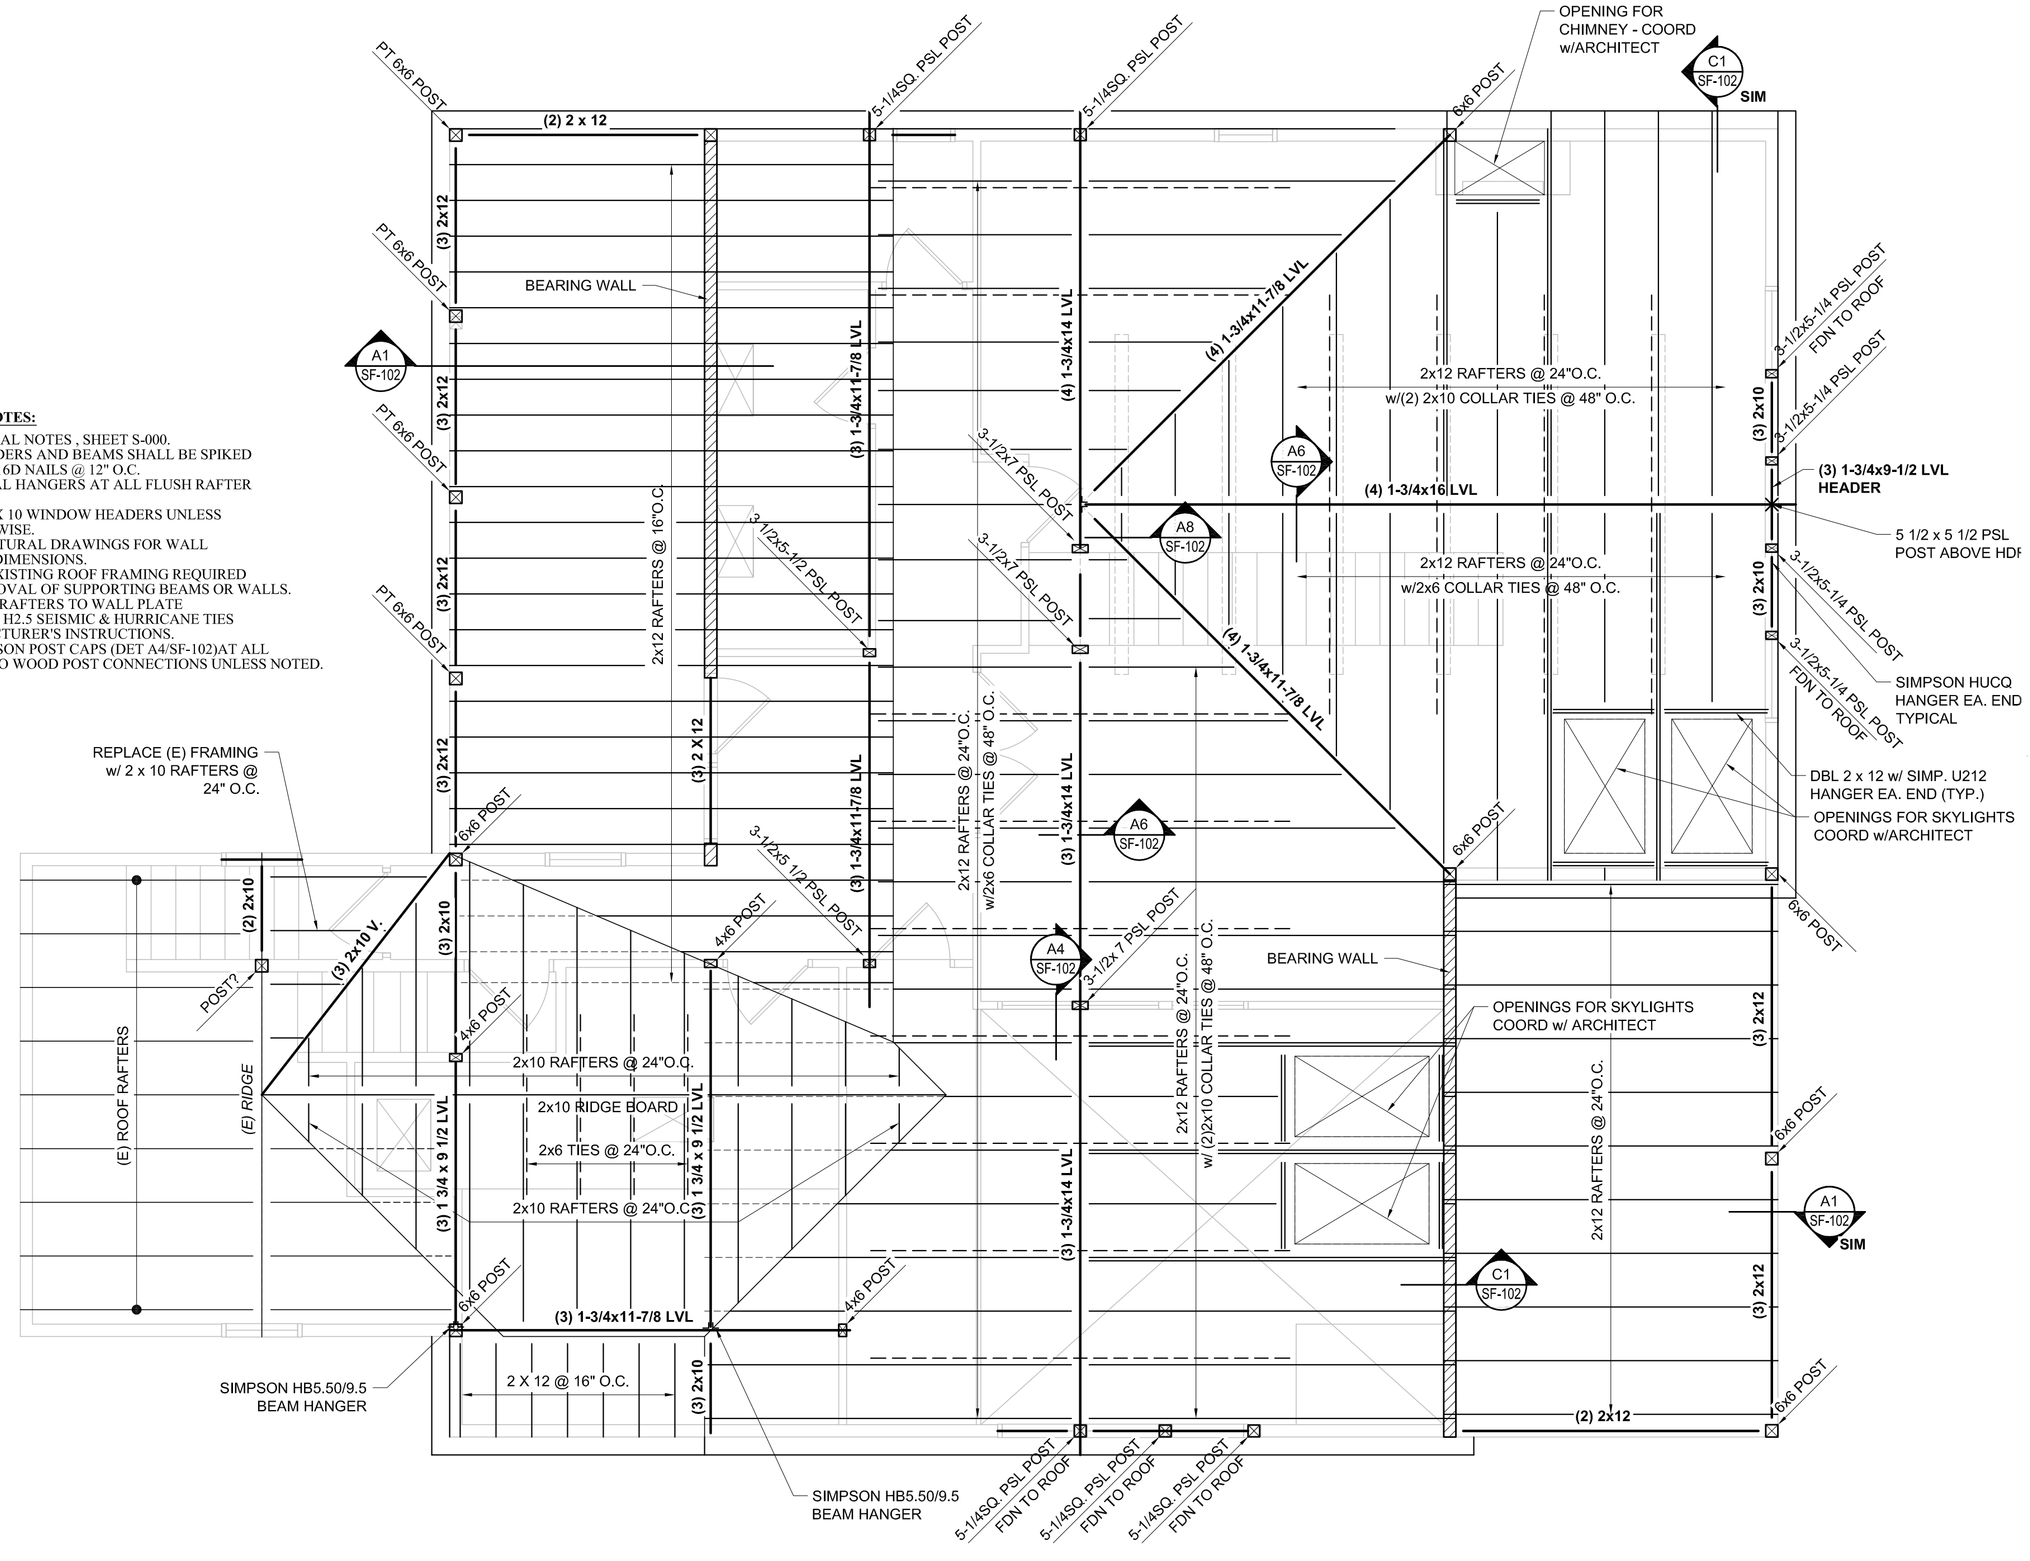

D4 ROOF FRAMING PLAN

1/4" = 1'-0"

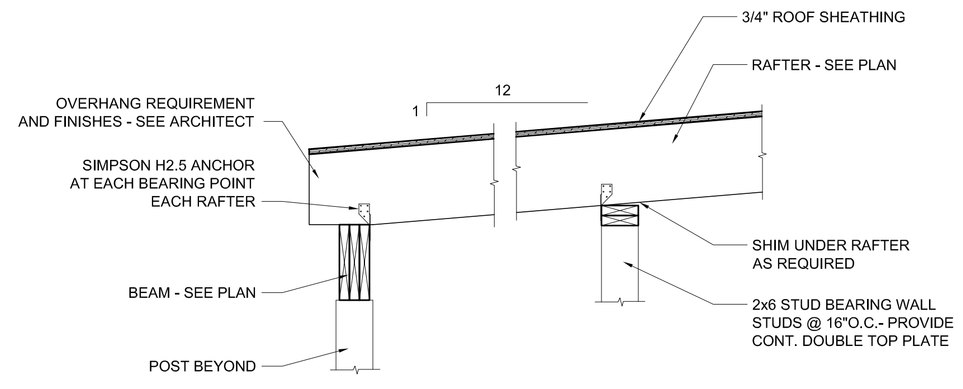

A1 DETAIL

3/4" = 1'-0"

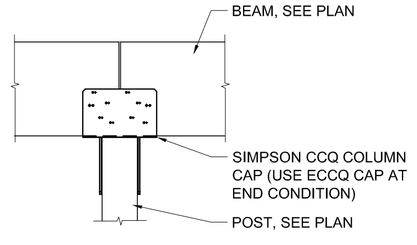

A4 DETAIL

3/4" = 1'-0"

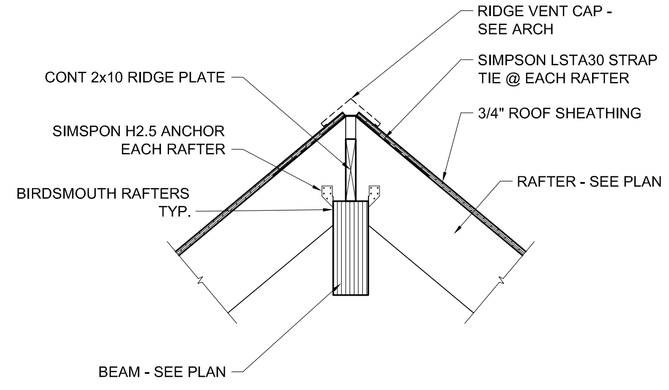

A6 DETAIL

3/4" = 1'-0"

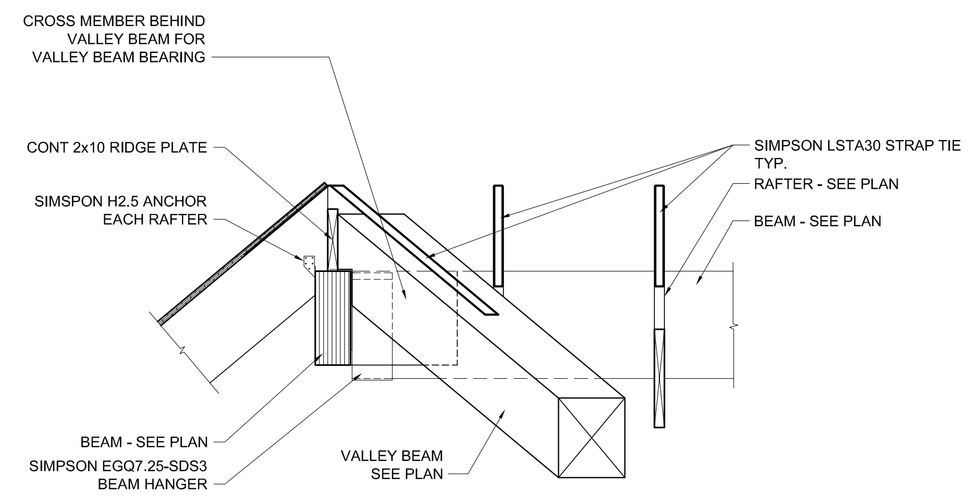

A8 DETAIL

3/4" = 1'-0"

ROOF FRAMING PLAN

231 YORK STREET
RESTAURANT
PORTLAND, ME

SF-102

N:\Projects\2009\09003 ~ 231 York Street – Restaurant\00 Drawing Files\090035.dwg Feb 26, 2010 – 9:33am