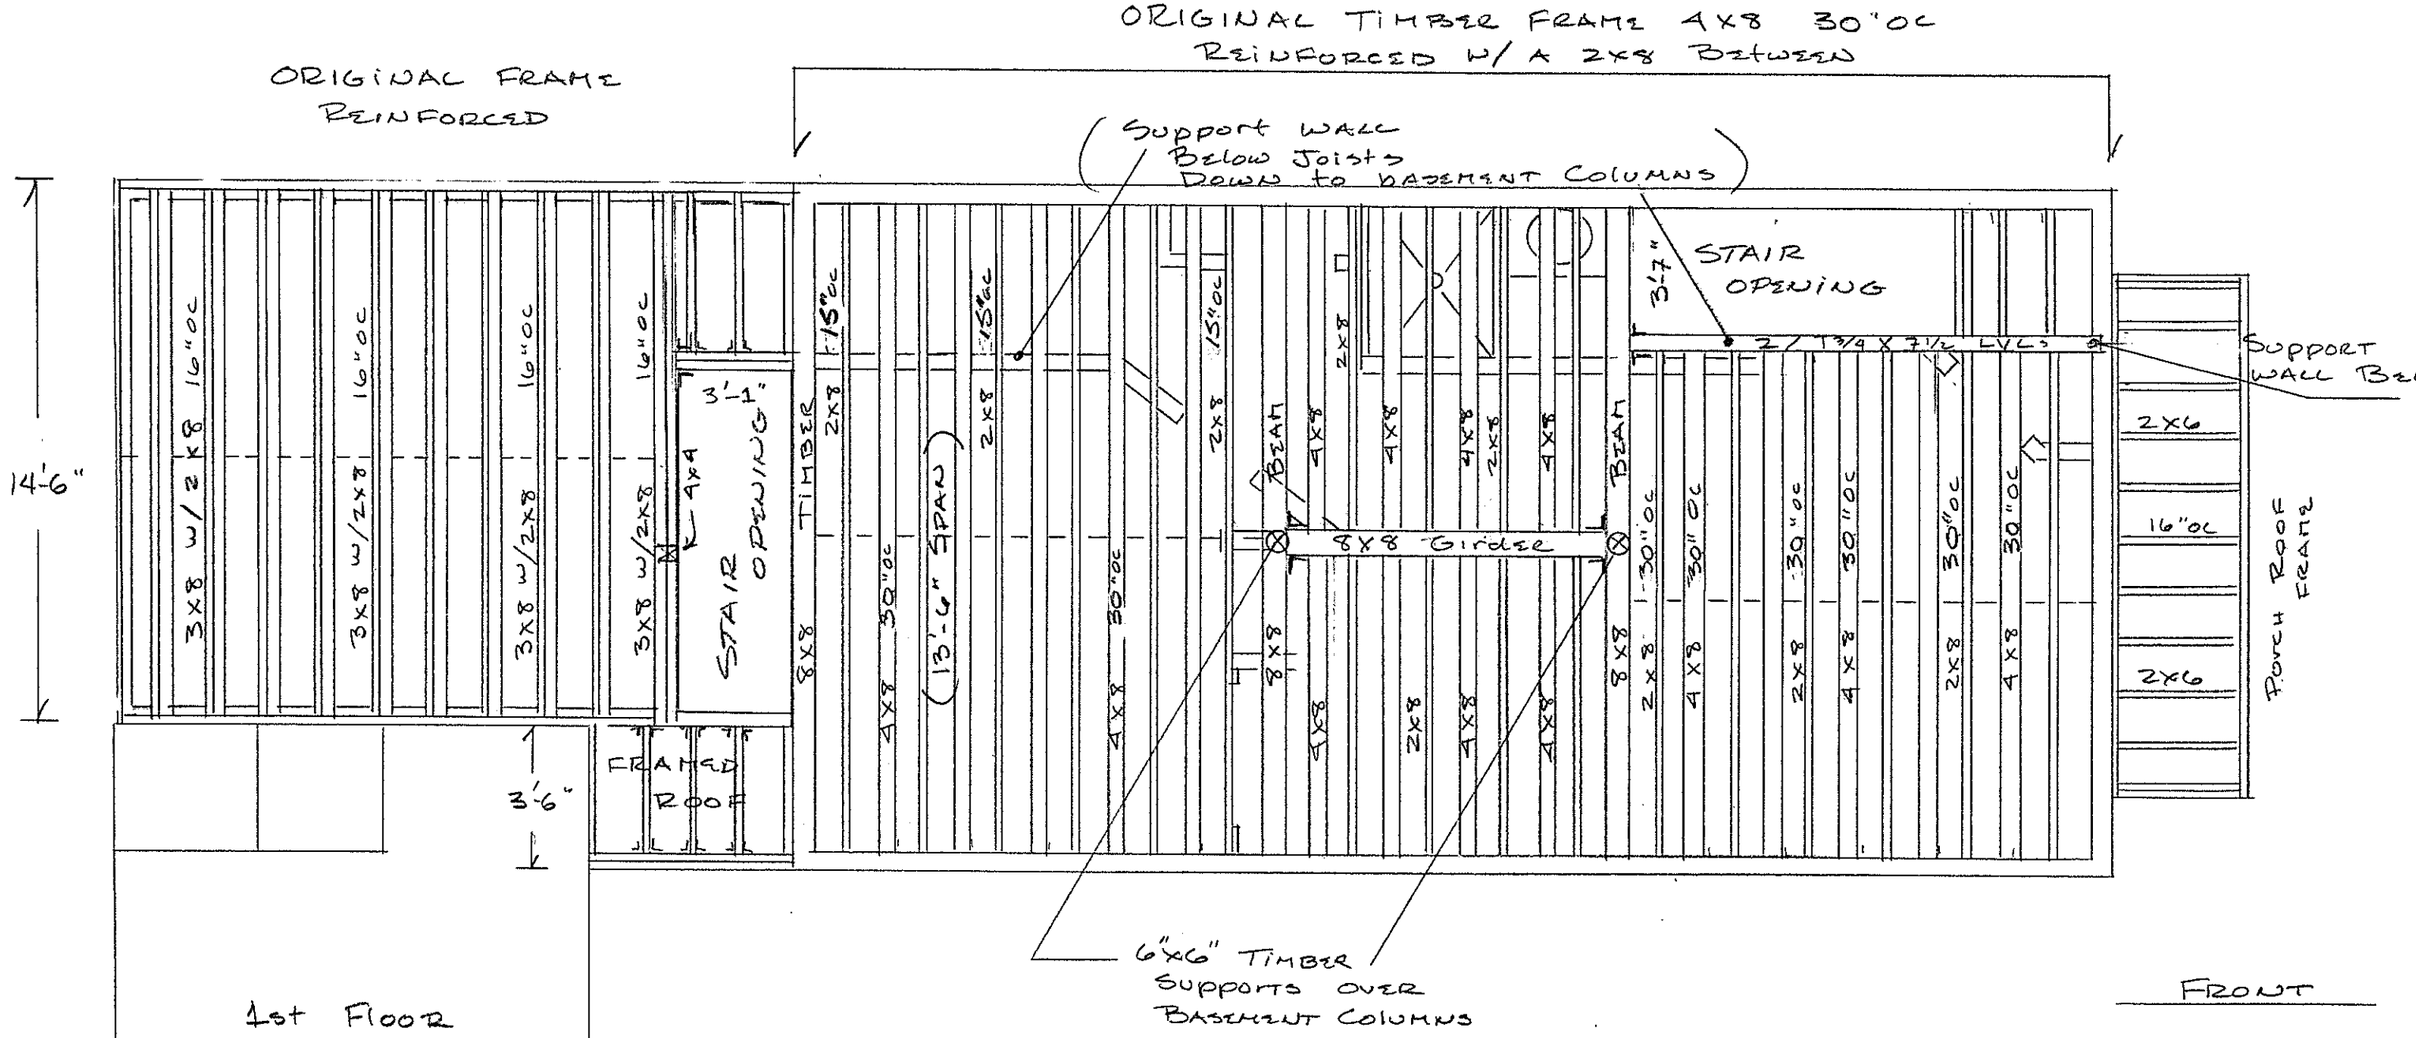

FRONT

SCALE 1/4" = 1'

* EXISTING 2ND FLOOR FRAMING & REINFORCEMENT *

BOB TERENZONI
16 TATE ST.
PORTLAND, ME.
(781) 488-6640