(PAGE 12)

Existing Permit
2014-02338

1-2-15

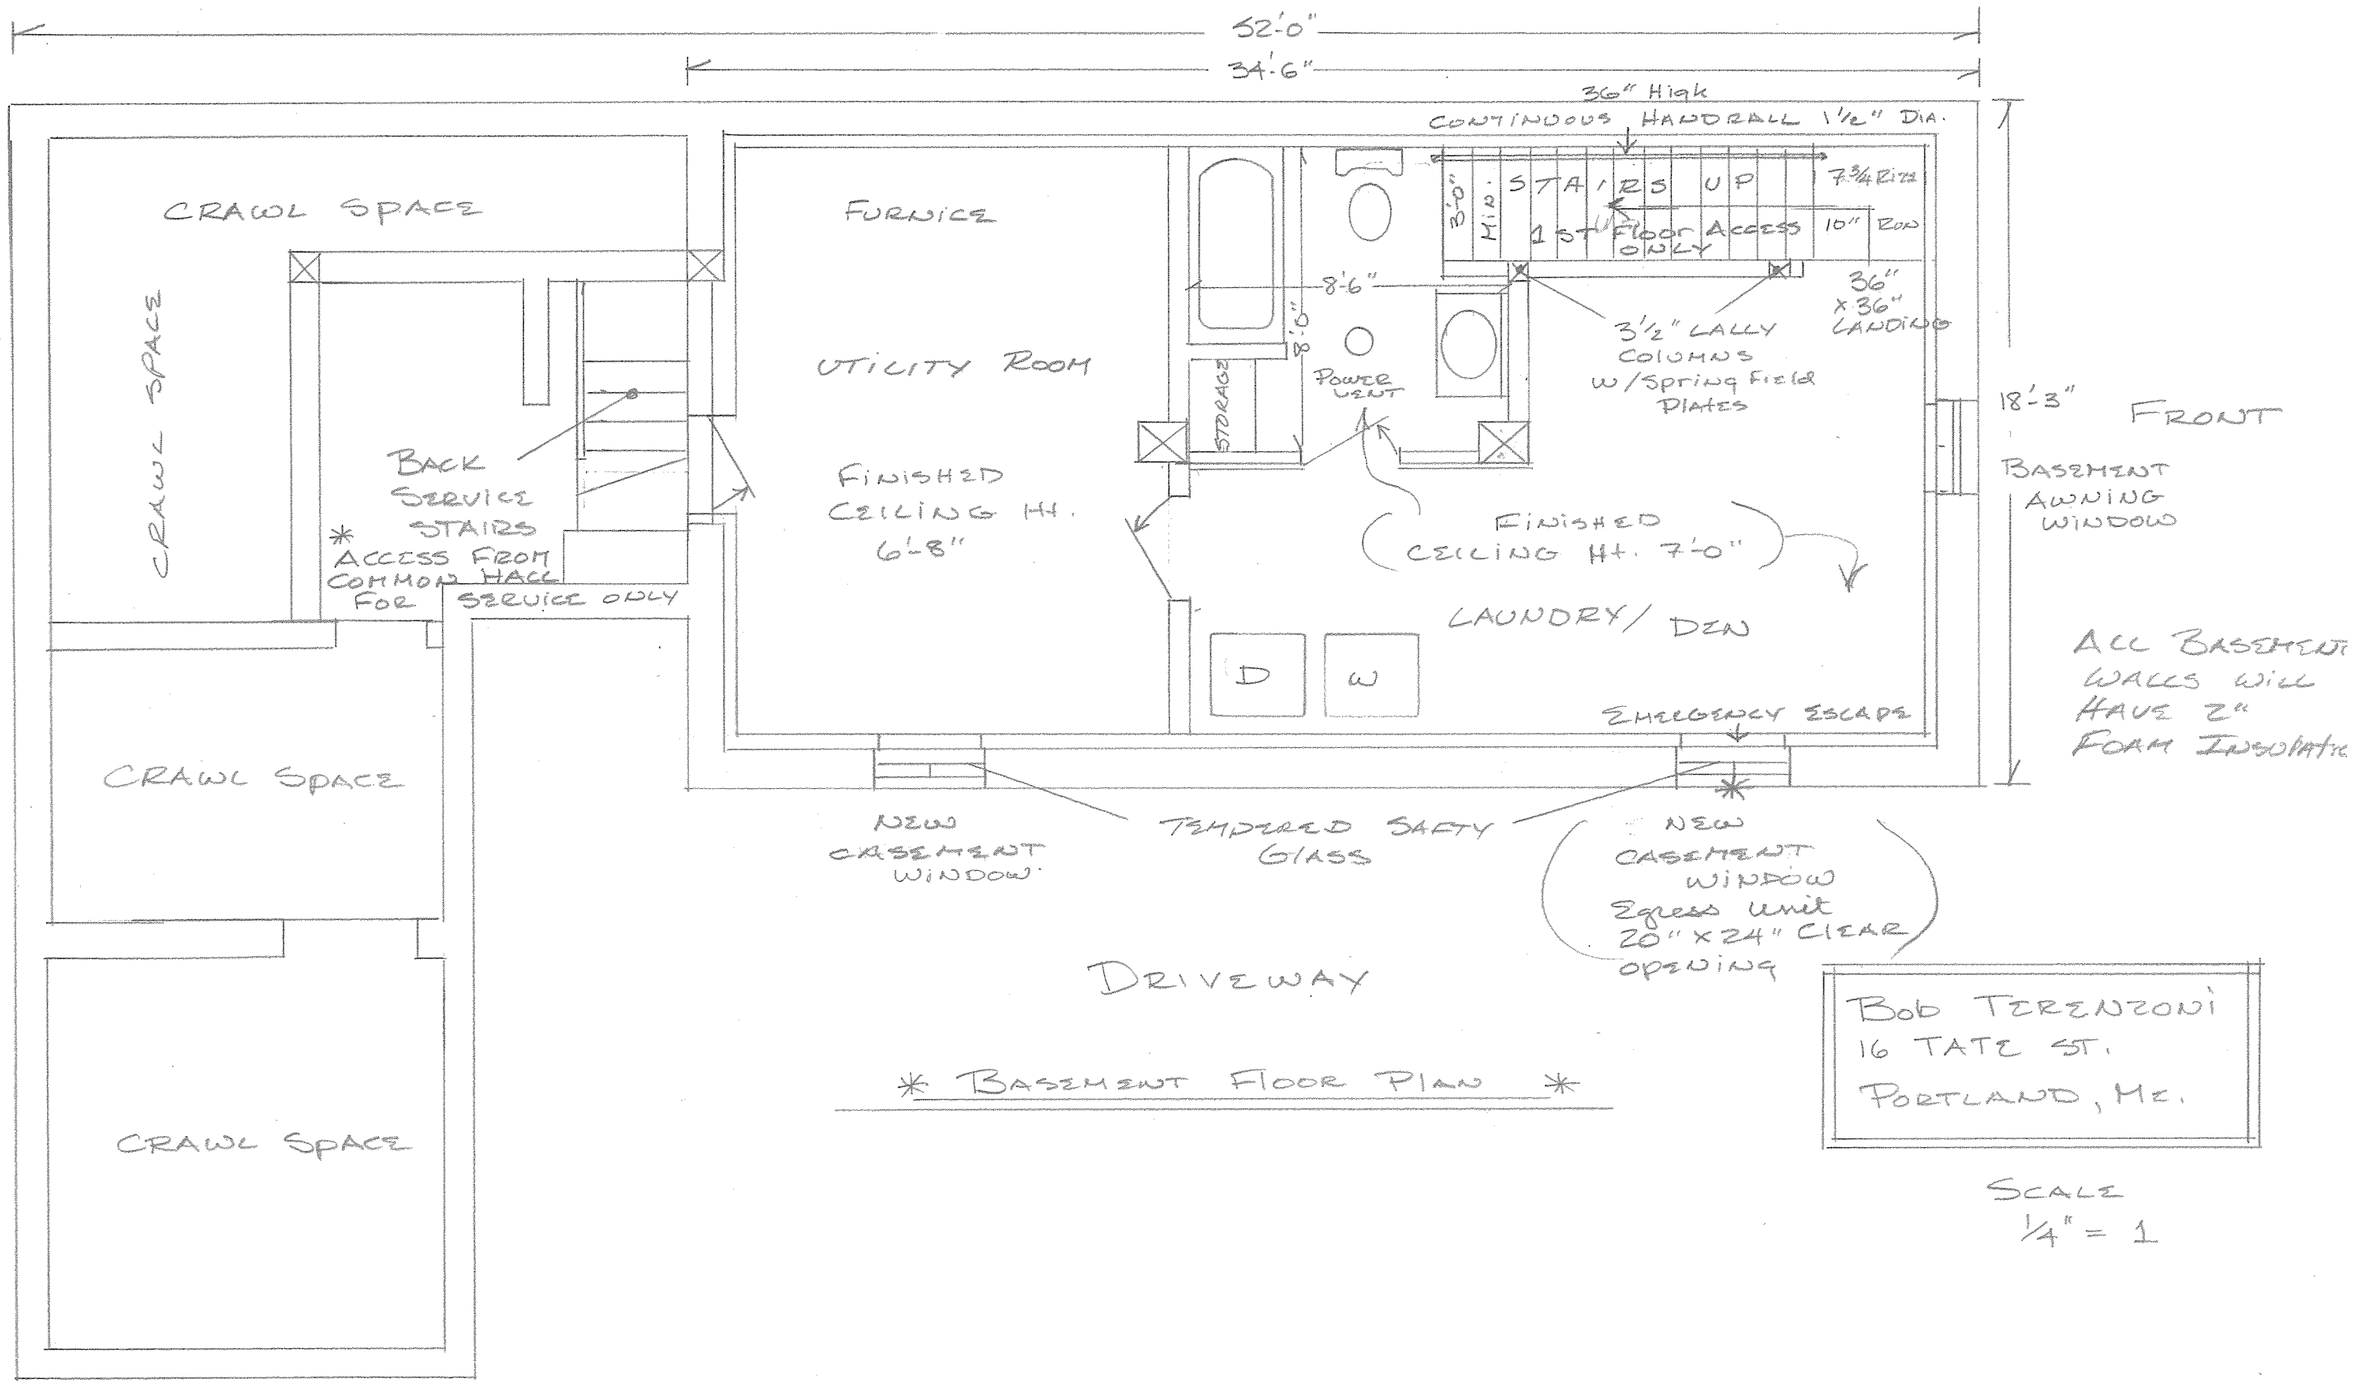

* BASEMENT FLOOR PLAN *

Bob TERENZONI
16 TATE ST.
PORTLAND, ME.

SCALE
¼" = 1