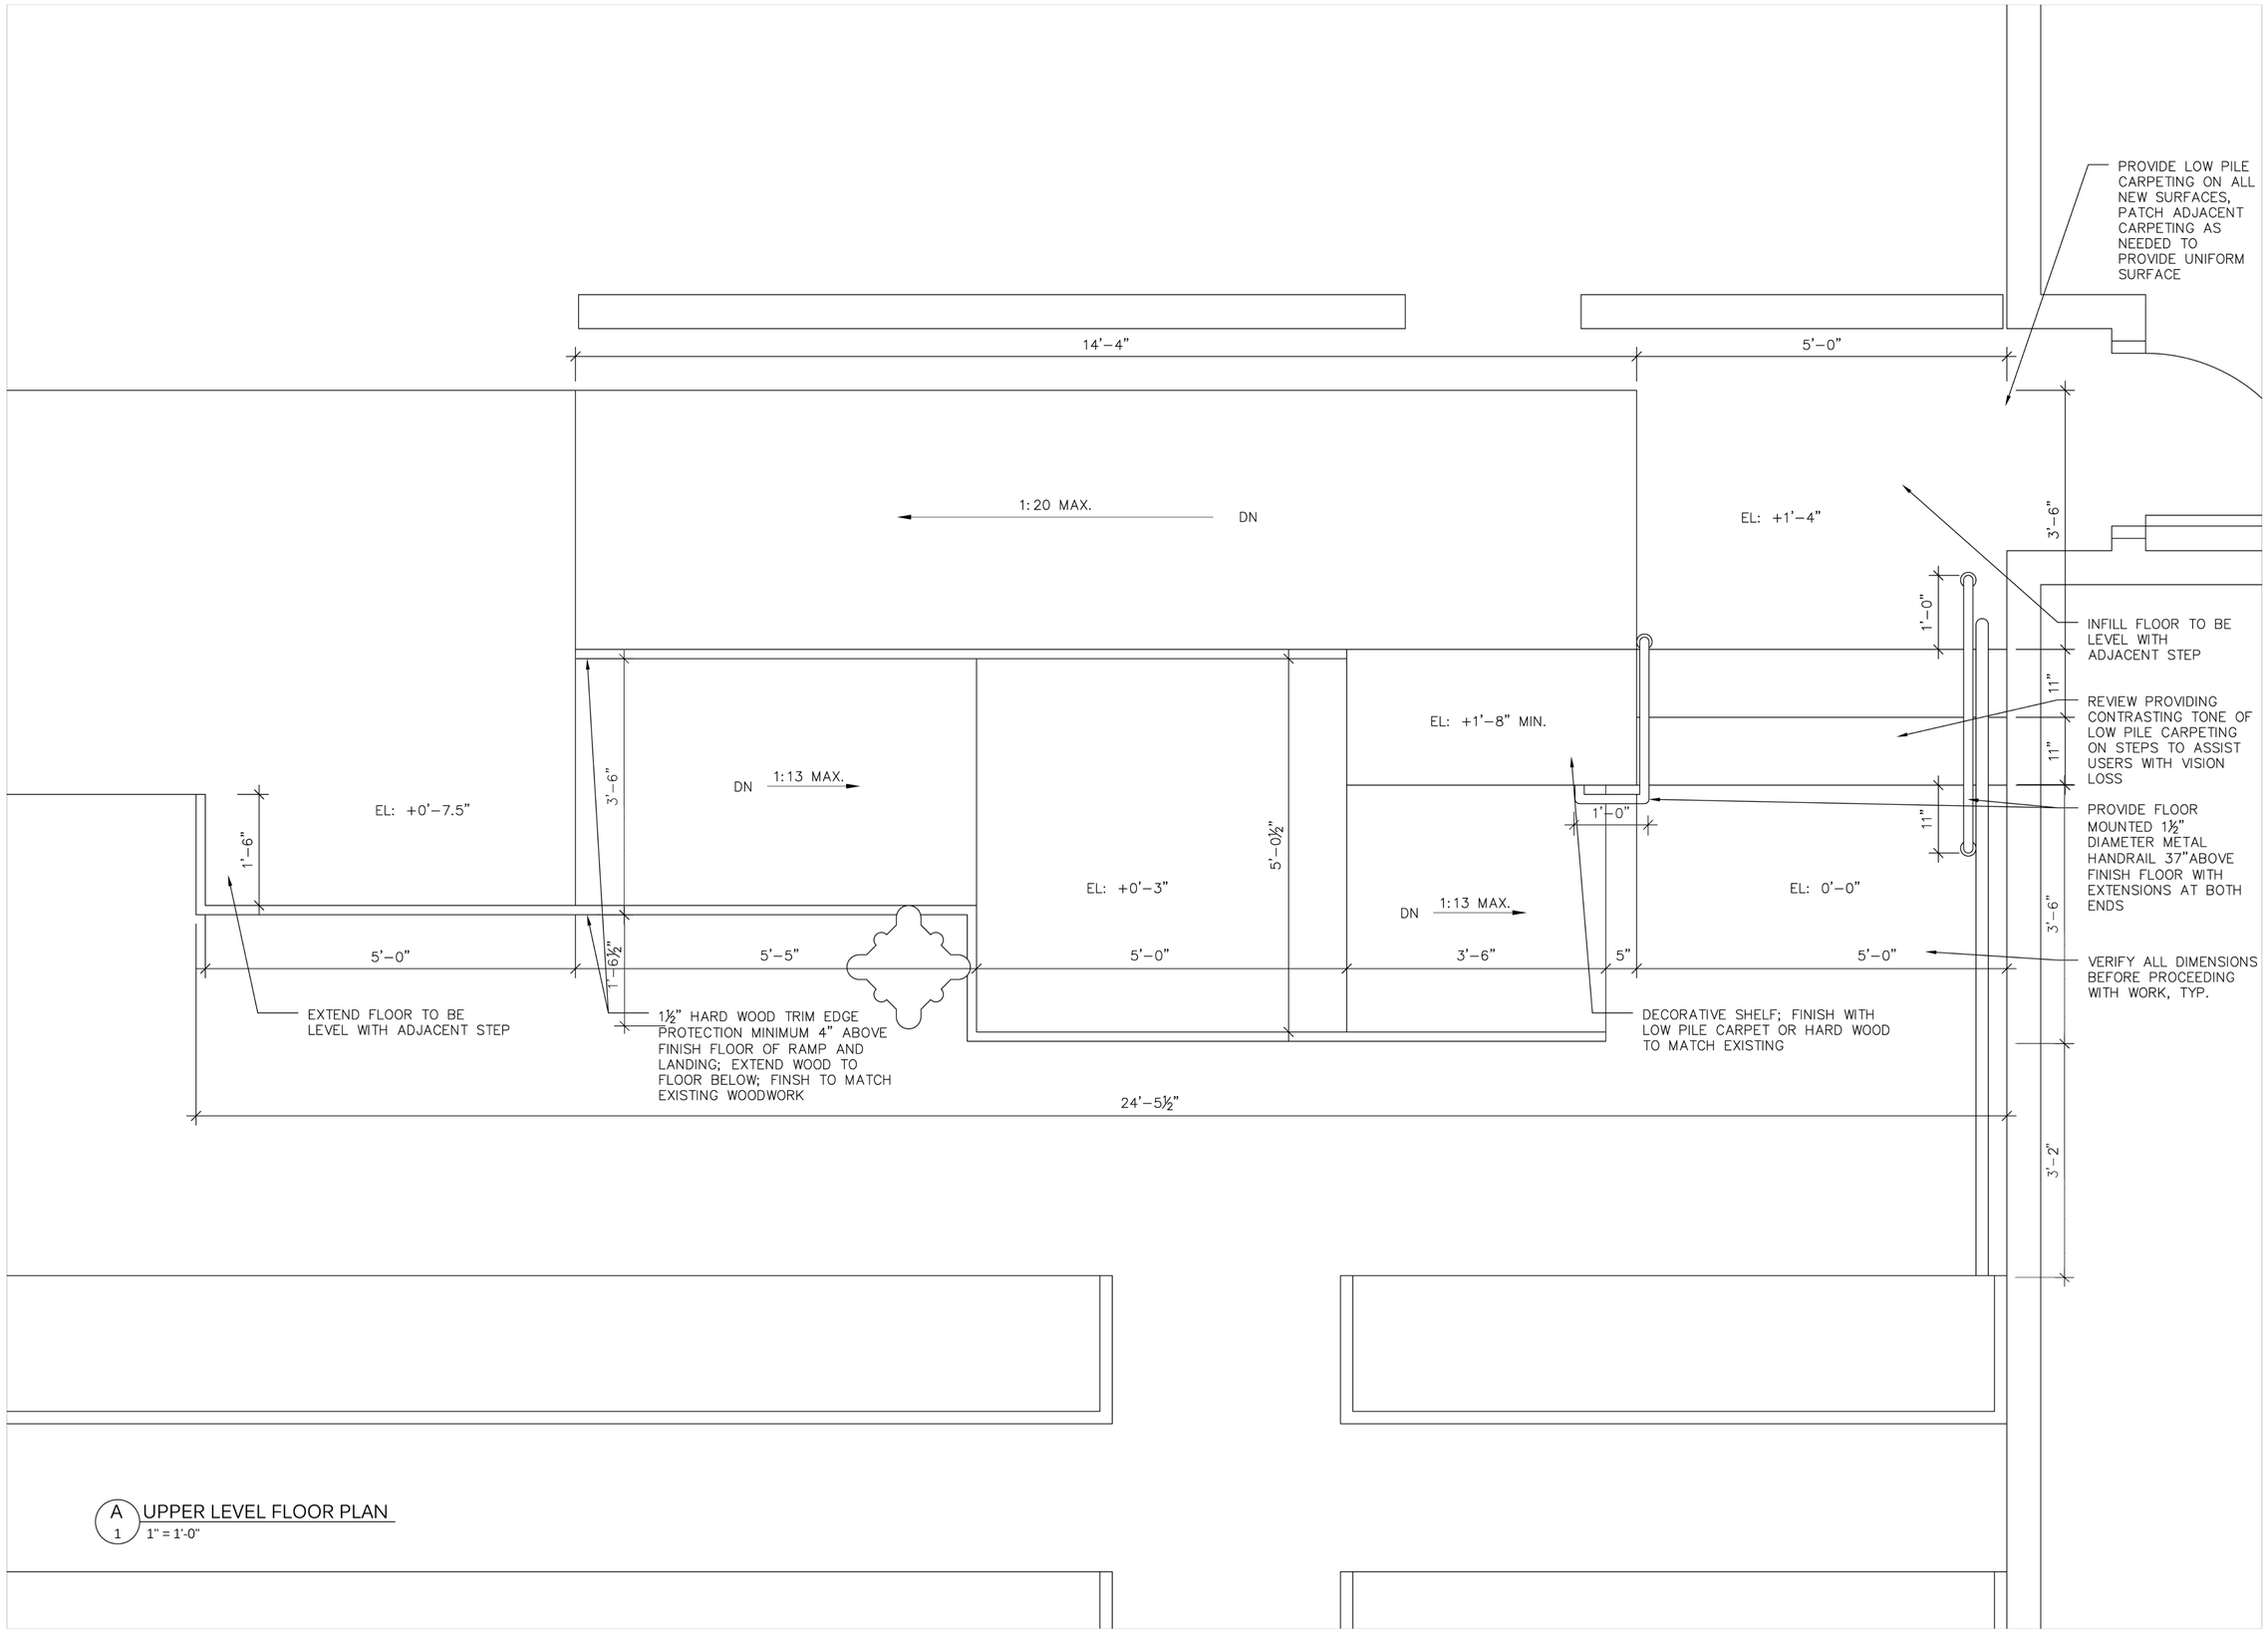

A 1 UPPER LEVEL FLOOR PLAN
1" = 1'-0"

ACCESS DESIGN
An Alpha One Program

N

LICENSED ARCHITECT
JILL S. JOHANNING
NO. 3352
STATE OF MAINE

MIHC
UPPER LEVEL RAMP
PORTLAND, MAINE

CONSTRUCTION DOCUMENTS
MAY 28, 2014

UPPER LEVEL FLOOR PLAN

PROJECT NO.: 104100

SCALE: AS NOTED

AE1.2