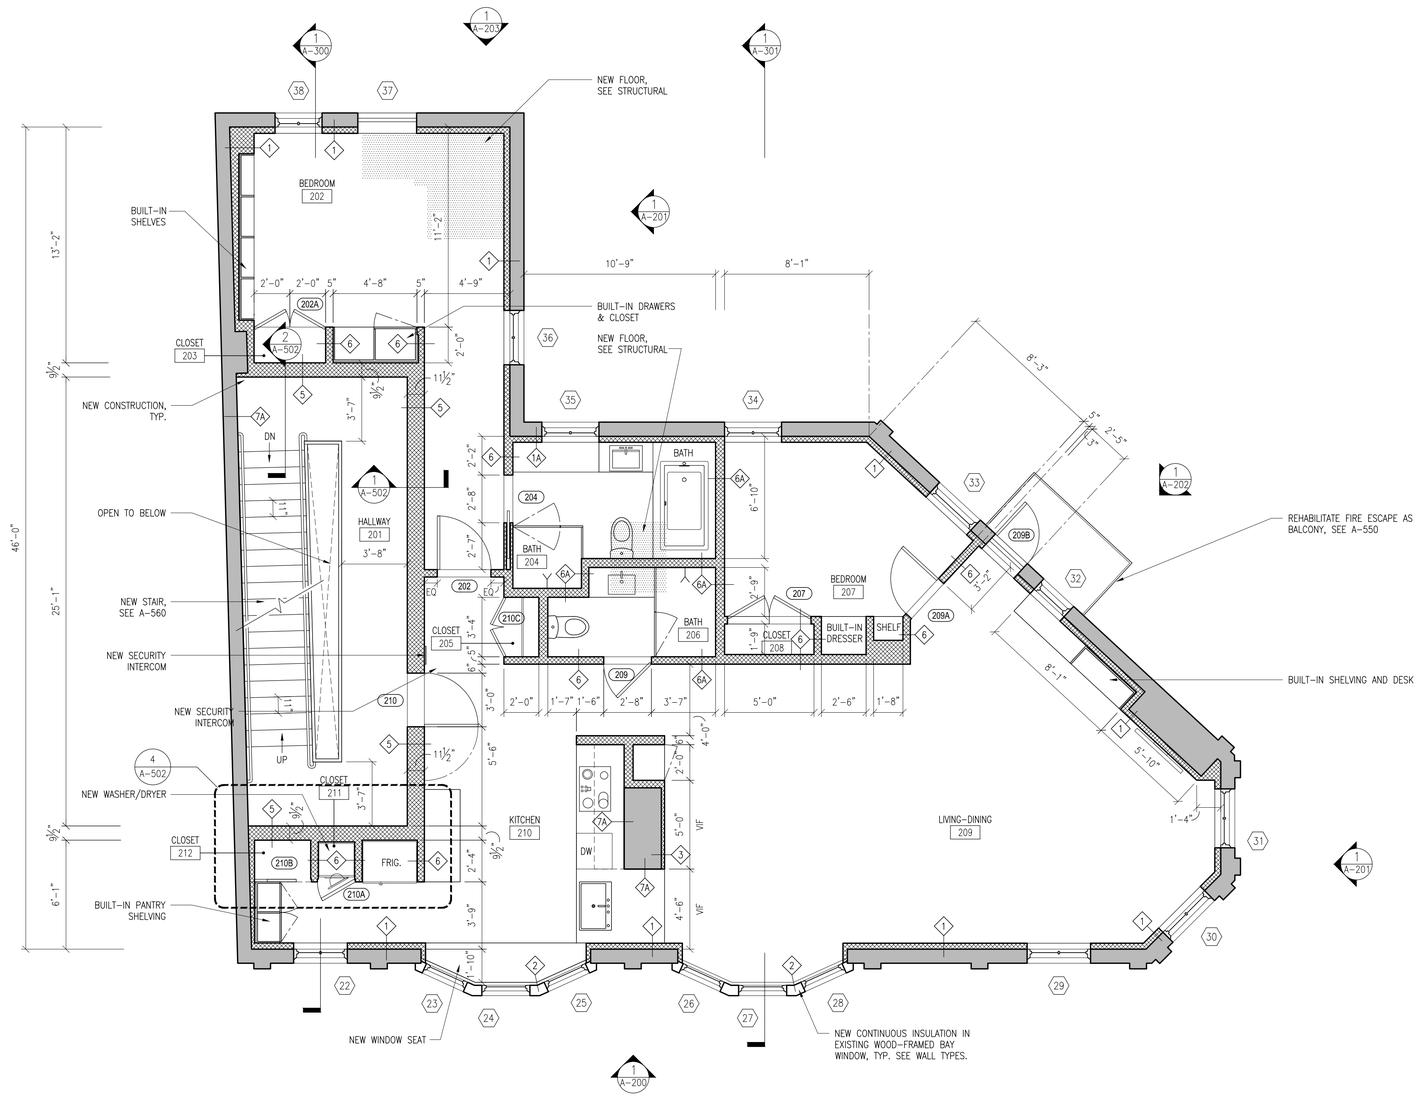

1 A-102 2ND FLOOR PLAN
1/4" = 1'-0"

LEGEND

- EXISTING CONSTRUCTION TO REMAIN
- NEW CONSTRUCTION

660-662 CONGRESS STREET

PORTLAND, MAINE

ARCHITECT:
PRESENT ARCHITECTURE PLLC
66 WEST BROADWAY, SUITE 306
NEW YORK, NY, 10007
T: (207) 449-8513

CONTRACTOR:
BAYHILL BUILDING & DESIGN
P.O. BOX 179
SOUTH FREEPORT, ME 04078
T: (207) 865-9351

STRUCTURAL ENGINEER:
ENGINEERING DESIGN PROFESSIONALS
P.O. BOX 575
FREEPORT, ME 04032
T: (207) 865-9505

OWNER:
A.K. LONGFELLOW LLC
660 CONGRESS STREET
PORTLAND, ME 04101

NO.	DATE	ISSUE
4	2/18/2014	REVISION PERMIT ISSUE
3	1/15/2014	FIRE MARSHAL ISSUE
2	5/15/2013	PHASE 1 PERMIT ISSUE
1	3/28/2013	HPCA SET

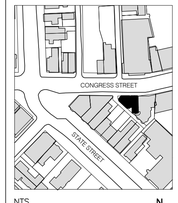

NTS N

LICENSED ARCHITECT
ANDRE M. GUIMOND
No. 3992
STATE OF MAINE

B-SCAN:

DWG. CONTENTS:
2ND FLOOR PLAN

DATE: September 5, 2014
SCALE: 1/4" = 1'-0"
DWG. BY:
PROJECT NO.: 008

DWG. NO.: **A-102**

SHEET NO.: