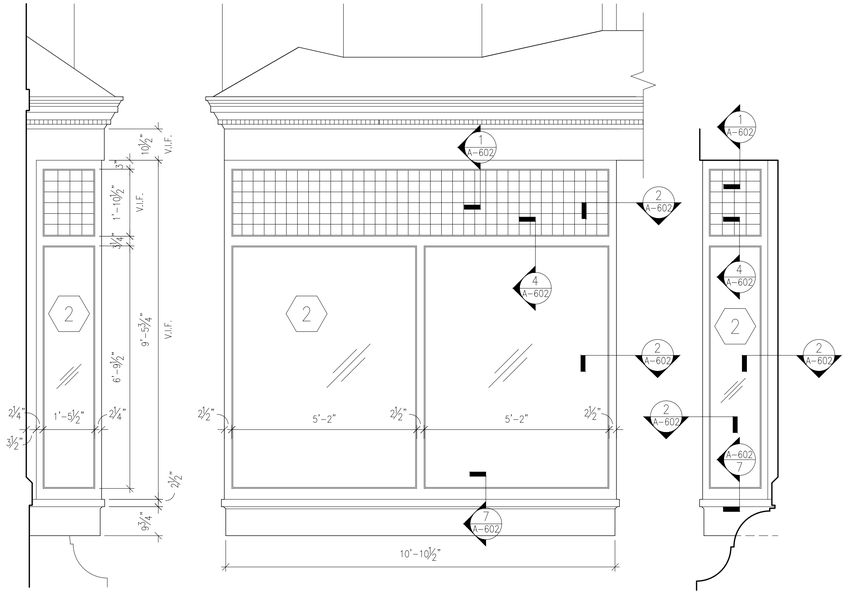

1 A-603 WEST STOREFRONT ELEVATIONS (WINDOW 2)
1/2" = 1'-0"

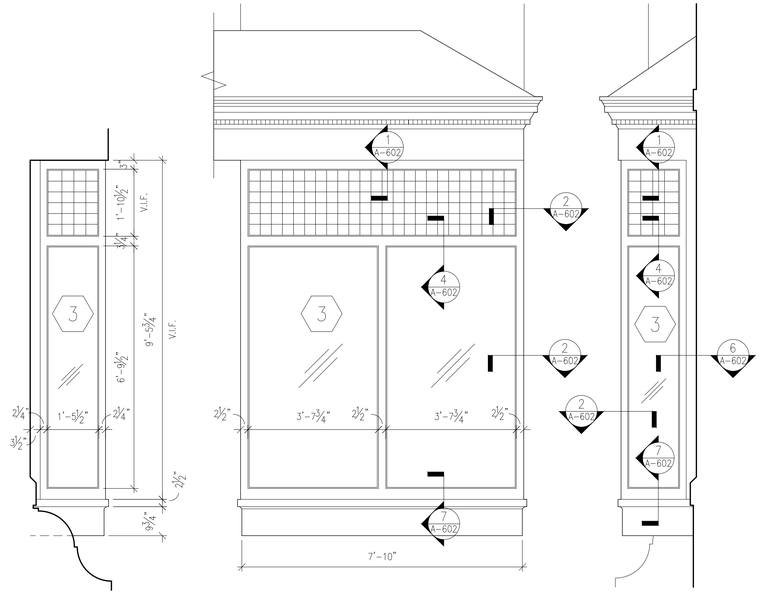

2 A-603 WEST STOREFRONT ELEVATIONS (WINDOW 3)
1/2" = 1'-0"

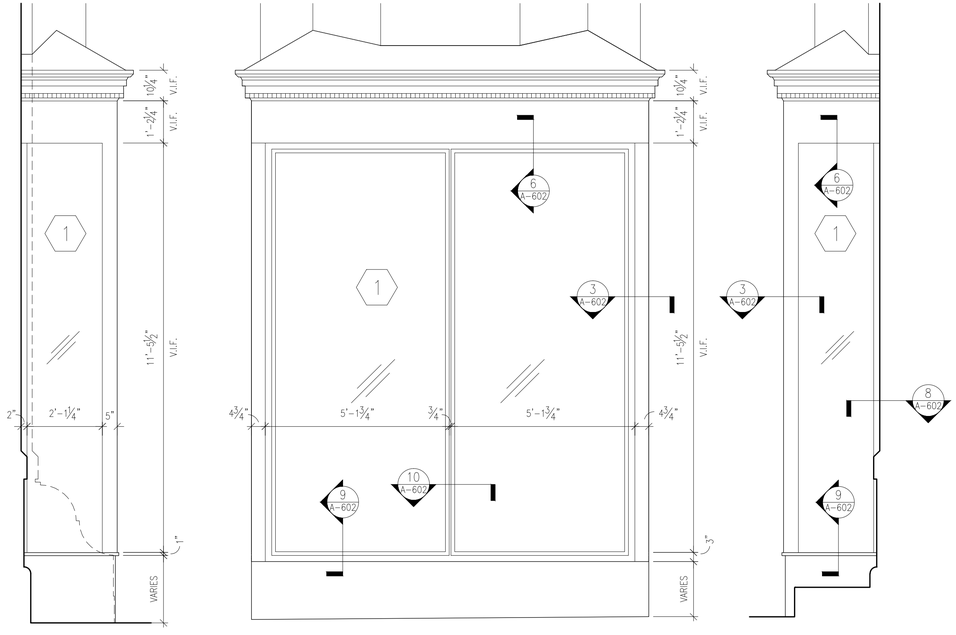

3 A-603 EAST STOREFRONT ELEVATIONS (WINDOW 1)
1/2" = 1'-0"

660-662 CONGRESS STREET

PORTLAND, MAINE

ARCHITECT:
PRESENT ARCHITECTURE PLLC

356 S 1ST ST, #32
BROOKLYN, NEW YORK 11211
T: (207) 449-8513

CONTRACTOR:
BAYHILL BUILDING & DESIGN

P.O. BOX 179
SOUTH FREEPORT, ME 04078
T: (207) 865-9351

STRUCTURAL ENGINEER:
ENGINEERING DESIGN PROFESSIONALS

P.O. BOX 575
FREEPORT, ME 04032
T: (207) 865-9505

NO.	DATE	ISSUE
2	5/15/2013	PHASE 1 PERMIT ISSUE
1	3/28/2013	HPCA SET

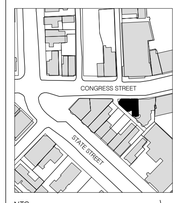

NTS

NORTH

LICENSED ARCHITECT
ANDRE M. GUIMOND
No. 3992
STATE OF MAINE

B-SCAN:

DWG. CONTENTS:
STOREFRONT WINDOWS

DATE:
SCALE: 1/2" = 1'-0"
DWG. BY:
PROJECT NO.: 008

DWG. NO.: **A-603**

SHEET NO.: