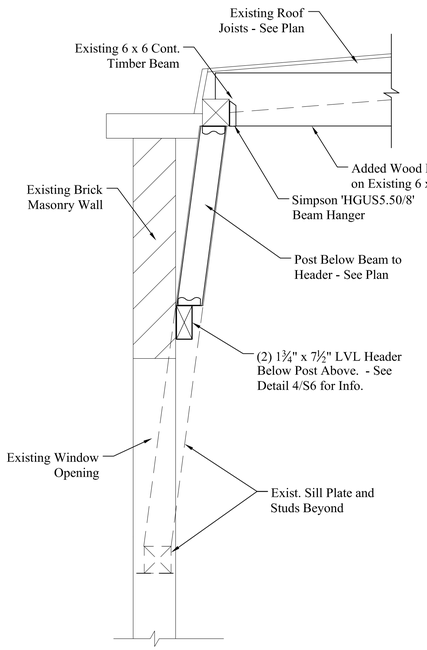

3/S6 ROOF BEAM/HDR. @ EXIST. WALL

Scale: ¾" = 1'-0"

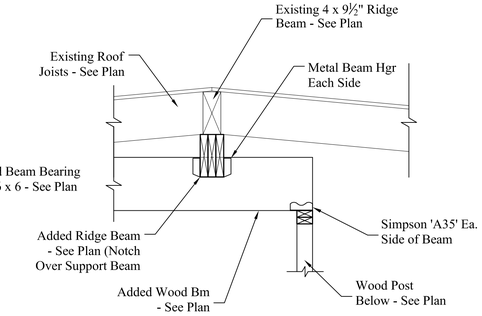

2/S6 ROOF BEAM @ EXIST. RIDGE

Scale: ¾" = 1'-0"

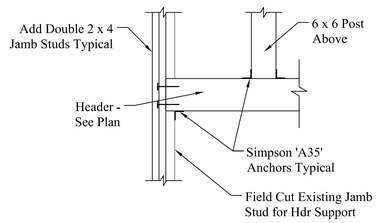

4/S6 WINDOW HEADER @ EXIST. WALL

Scale: ¾" = 1'-0"

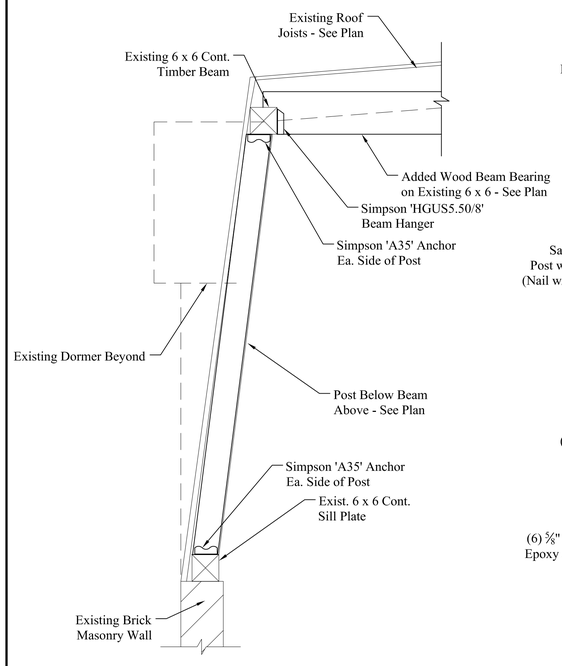

7/S6 ROOF BEAM @ EXIST. WALL

Scale: ¾" = 1'-0"

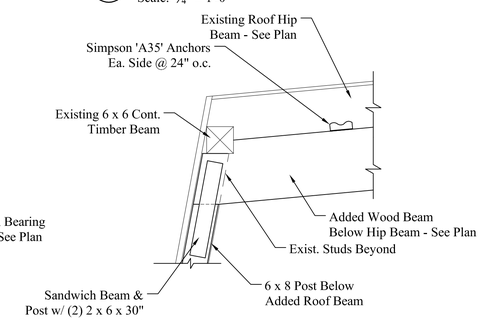

6/S6 ROOF BEAM @ EXIST. RIDGE

Scale: ¾" = 1'-0"

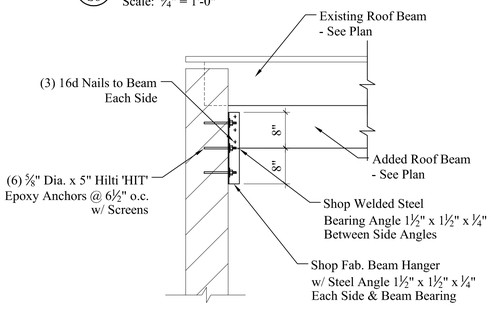

8/S6 ROOF BEAM @ EXIST. MAS. WALL

Scale: ¾" = 1'-0"

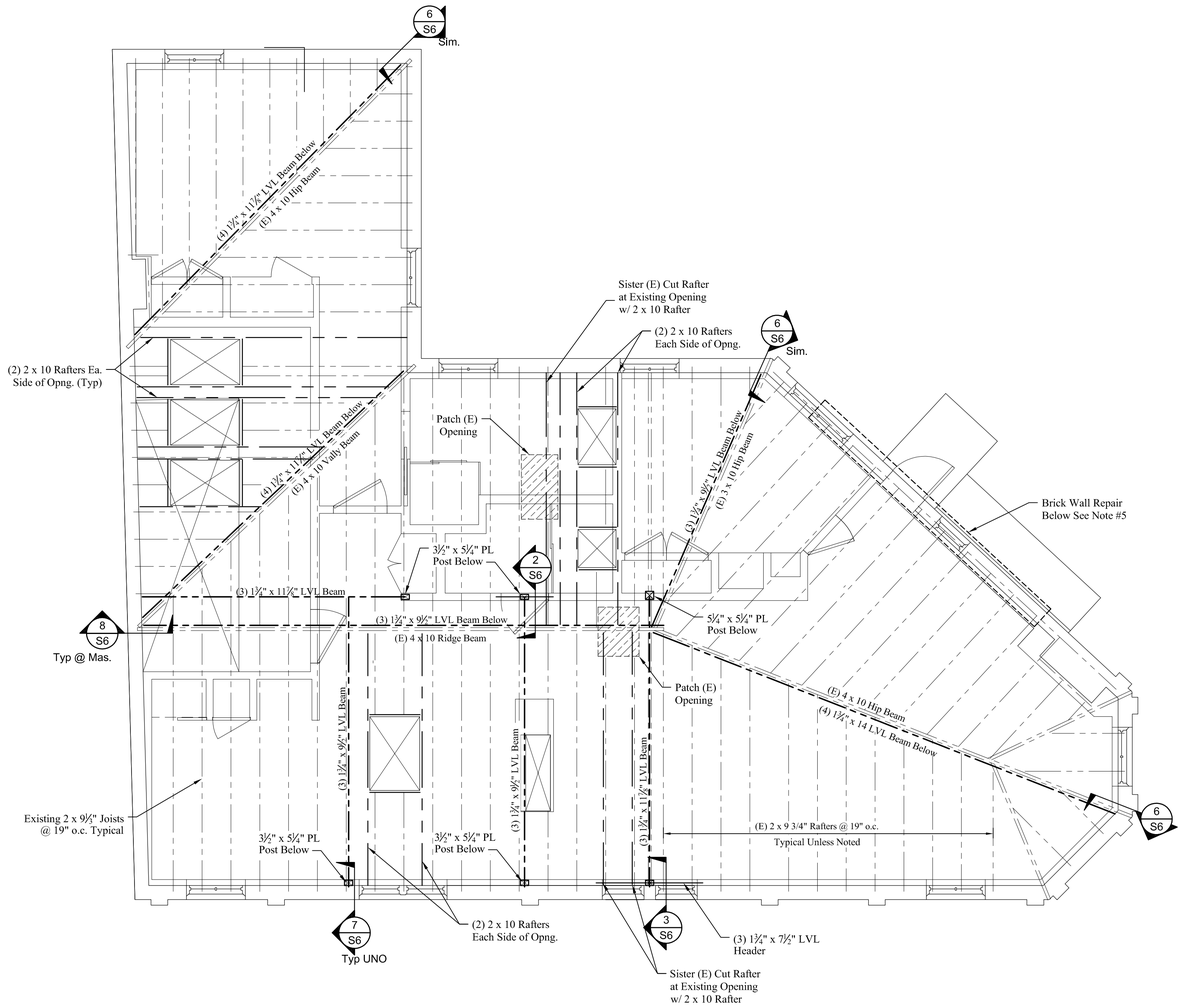

ROOF FRAMING PLAN

SCALE: 1/4" = 1'-0"

ROOF FRAMING NOTES:

1. See Structural Notes sheet S-1 for information.
2. Refer to architectural drawings for dimensions, wall locations and door and window locations.
3. Field verify all existing shown information prior to starting work.
4. Spike all sistered joists together with 2 rows of 16d nails @ 16" o.c.
5. Remove & rebuild damaged existing brick wall below.

ENGINEERING DESIGN PROFESSIONALS
Consulting Engineers
P.O. BOX 575, FREEPORT, MAINE 04032 (207) 865-9505
EDP

BUILDING REMODEL & REPAIRS
660 Congress Street * Portland * Maine

ROOF FRAMING PLAN

STATE OF MAINE — LARRY A. WICHROSKI — No. 5990 — REGISTERED PROFESSIONAL ENGINEER

DESIGNED BY: Larry Wichroski, P.E.
DRAWN BY: LAW
JOB NO.: 02412
DATE: 04-20-2013

REVISIONS:

SHEET: S6