PROJECT NORTH

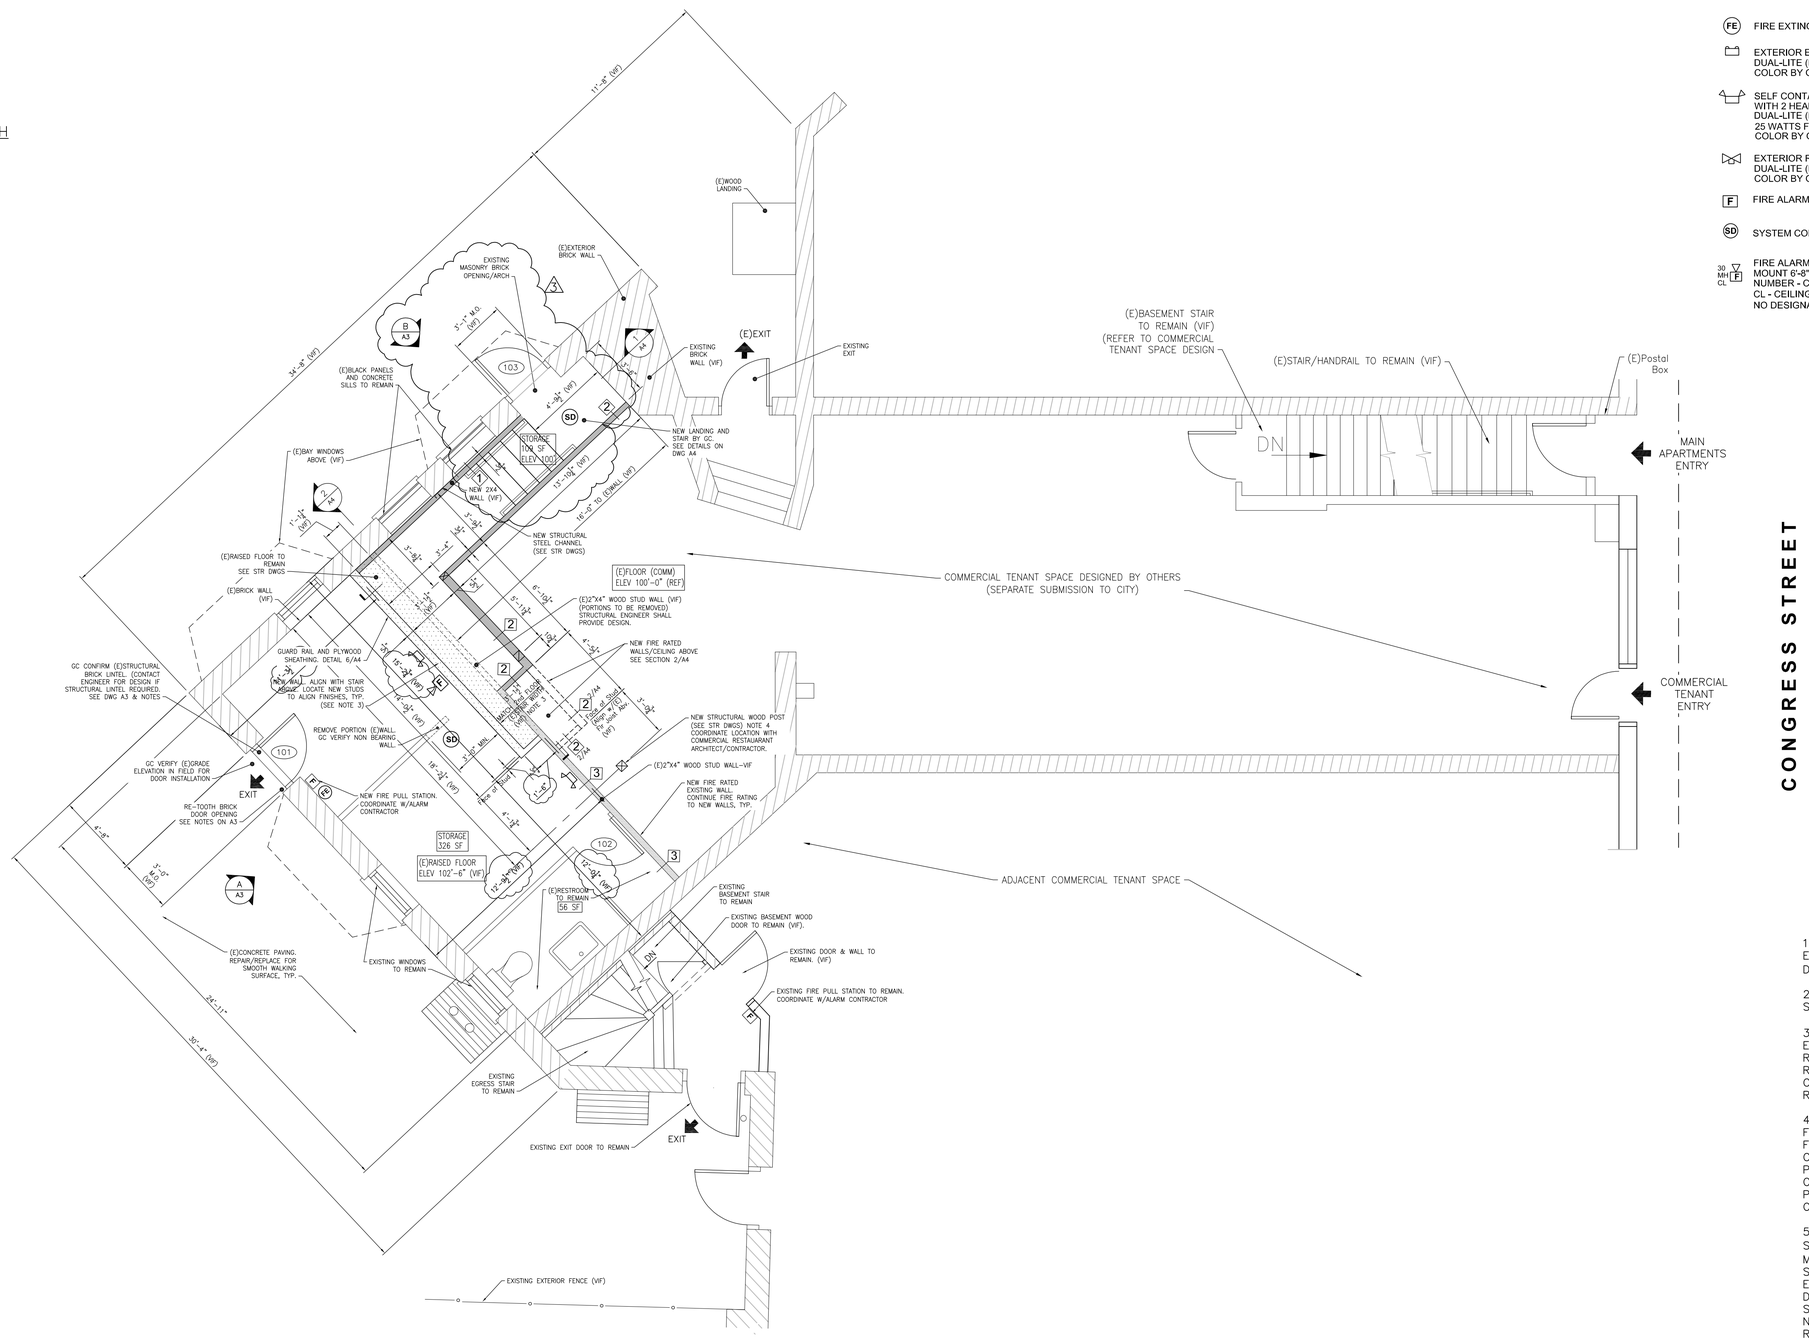

FIRST FLOOR PARTIAL PLAN (B)
1/4" = 1'-0"

LEGEND

- (FE) FIRE EXTINGUISHER
- EXTERIOR EMERGENCY LIGHT UNIT(WET LOCATION LISTED) DUAL-LITE (LED) MODEL DYN 6 WITH WIRE GUARD COLOR BY OWNER
- SELF CONTAINED EMERGENCY LIGHT WITH 2 HEADS DUAL-LITE (LED) LZ25NI-03L OR APP'D EQUAL 25 WATTS FOR 90 MINUTES COLOR BY OWNER
- EXTERIOR REMOTE HEAD EMERGENCY LIGHT UNIT DUAL-LITE (LED) MODEL OCRD 1203L COLOR BY OWNER
- (F) FIRE ALARM PULL STATION MOUNT AT 48" AFF
- (SD) SYSTEM CONNECTED SMOKE DETECTOR, PHOTOELECTRIC TYPE
- 30 MH (F) CL FIRE ALARM AUDIO/VISUAL MOUNT 6'-8" AFF NUMBER - CANDELA RATING, MH - MINIHORM CL - CEILING MOUNTED NO DESIGNATION INDICATES 15cd

REGISTERED ARCHITECT JOHN H. LEASURE No. 310 STATE OF MAINE

REV.	DATE	STATUS
0	9-21-17	PERMIT SUBMISSION
1	10-25-17	REVISIONS
2	3-06-18	REVISIONS
3	04-10-18	SIDE DOOR ADDITION

NOTES:

1. CONTRACTOR SHALL VERIFY ALL EXISTING CONDITIONS AND REPORT DISCREPANCIES TO ARCHITECT/ENGINEER.

2. WALL AND CEILING TYPES SEE DWG A7

3. GC/OWNER VERIFY WITH STRUCTURAL ENGINEER THAT PROPOSED WALLS TO BE REMOVED ARE NOT LOAD BEARING OR REQUIRE ENGINEERING DESIGN TO COMPLY WITH STRUCTURAL CODE REQUIREMENTS AND SAFETY.

4. REFER TO STRUCTURAL DRAWINGS FOR COLUMNS, BEAMS AND CONCRETE FOOTINGS REQUIRED IN BASEMENT AREA. COORDINATE DIMENSIONS WITH FLOOR PLANS. NOTIFY ARCHITECT OR ENGINEER OF ANY DISCREPANCIES BEFORE PROCEEDING WITH THE AFFECTED PART OF THE WORK.

5. G.C. SHALL CONFIRM EXISTING SUPPORT LINTELS (WOOD, STEEL AND MASONRY) IN FIELD. CONTACT STRUCTURAL ENGINEER TO REVIEW EXISTING CONDITIONS & APPROVE OR DESIGN ADEQUATE STRUCTURAL SUPPORT. PROVIDE 3 DAYS PRIOR NOTICE TO ENGINEER FOR FIELD VISIT REVIEW.

JOHN H. LEASURE ARCHITECT, INC.
6 Q STREET
SOUTH PORTLAND, MAINE 04106

PROPOSED STORAGE ROOM
658 CONGRESS STREET
PORTLAND, MAINE

PARTIAL FIRST FLOOR PLAN

A2