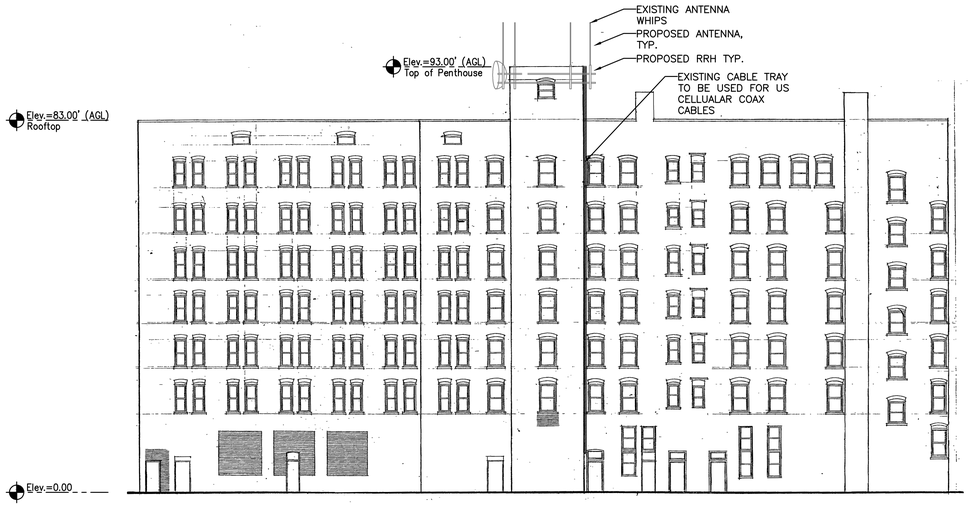

1 E-1 REAR ELEVATION
SCALE: 3/32"=1'

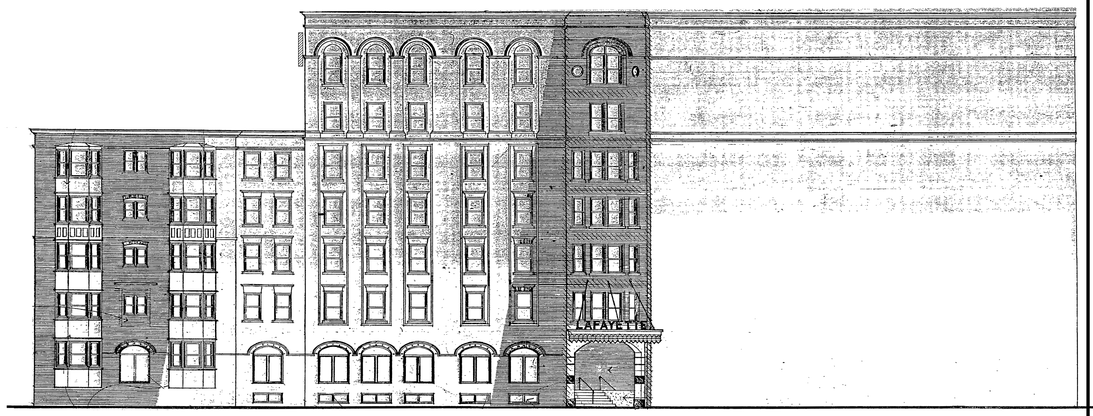

2 E-1 PARK STREET ELEVATION
SCALE: 3/32"=1'

3 E-1 CONGRESS STREET ELEVATION
SCALE: 3/32"=1'

0 1 2 3
ORIGINAL SIZE IN INCHES

TILSON
245 Commercial Street Suite 203
Portland, ME 04101
P: (207) 591-6427 F: (207) 772-3427

amec
511 Congress Street Suite 200, Portland ME 04101
P: (207) 775-5401 F: (207) 772-4762 www.amec.com

APPLICANT:
redZone WIRELESS

SURVEYOR

FOR COMMENT

PROJECT NO:	3618158518
DRAWN BY:	CBM
RELEASED BY:	MSD

SUBMITTALS

0	12/11/14	ISSUED FOR CONSTRUCTION

LAFAYETTE BUILDING

638 CONGRESS STREET
PORTLAND, ME 04101

SHEET TITLE
ELEVATION PLAN

SHEET NUMBER
A-1