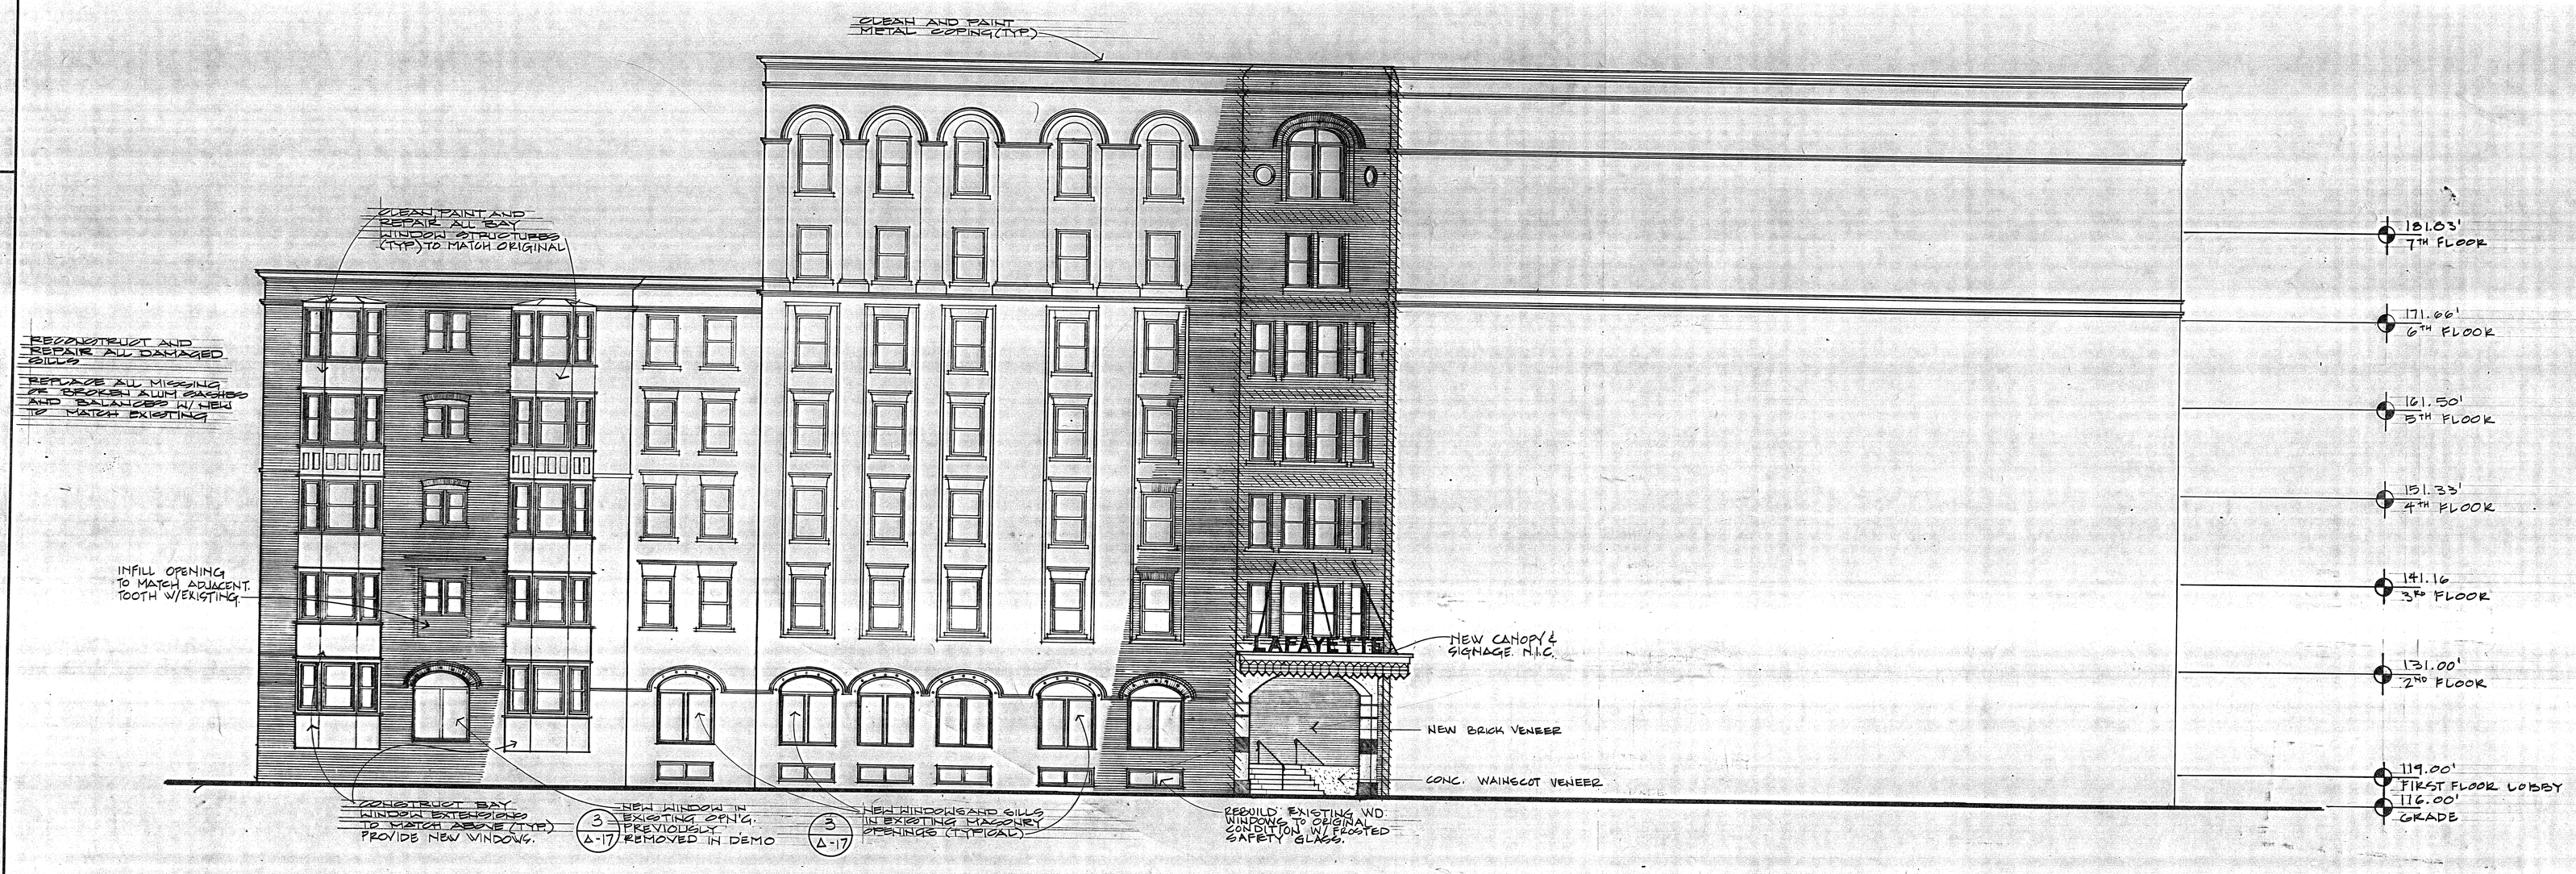

2 PARK ST. ELEVATION
SCALE 1/8" = 1'-0"

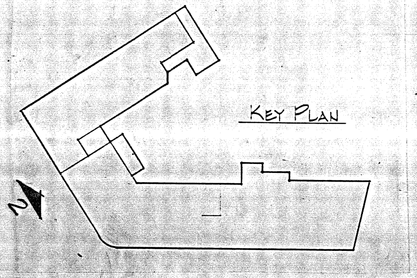

CHL Creal Hyde & Larson Architects
A Professional Corporation
217 Liberty Street
Warren, Pa. 16365
814-723-1322
FAX 814-723-6110

project
LAFAYETTE APARTMENTS
638 CONGRESS STREET
PORTLAND, ME 04101

title
PARK ST. ELEVATION
1/8" = 1'-0"

date	revision

date	proj. no.
APR. 95	9341
drawn by	sheet
GRG GRK	A-13

LICENSED ARCHITECT
THOMAS G. HYDE
No. 1903
STATE OF MAINE