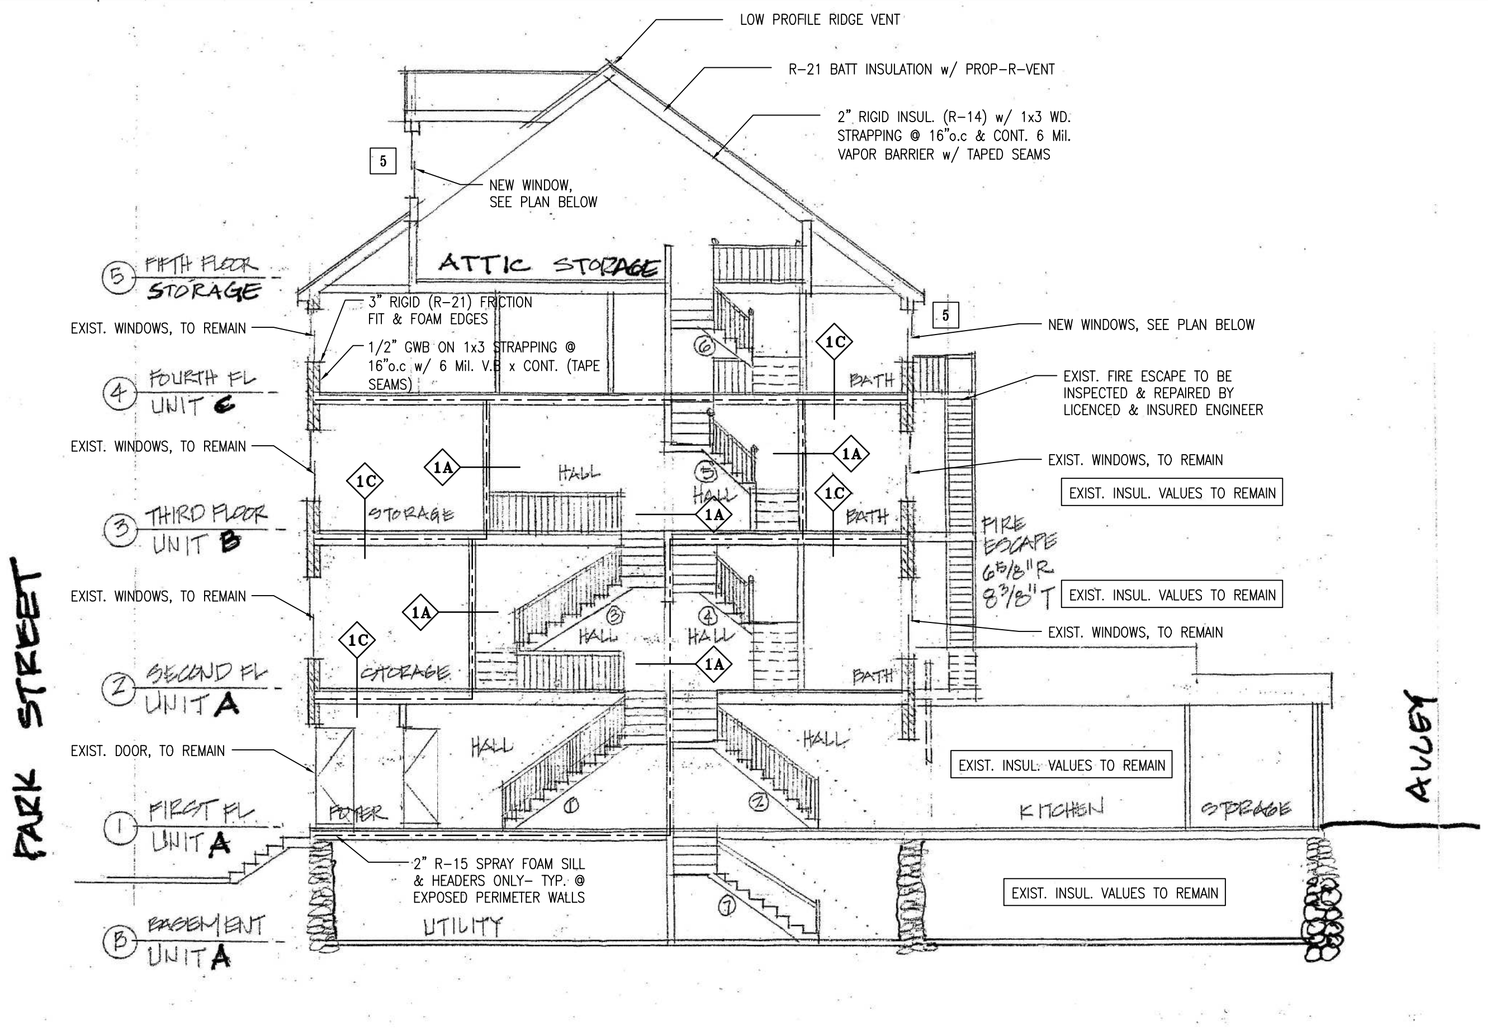

BUILDING SECTION @ STAIRS
SCALE: 1/8" = 1'-0"

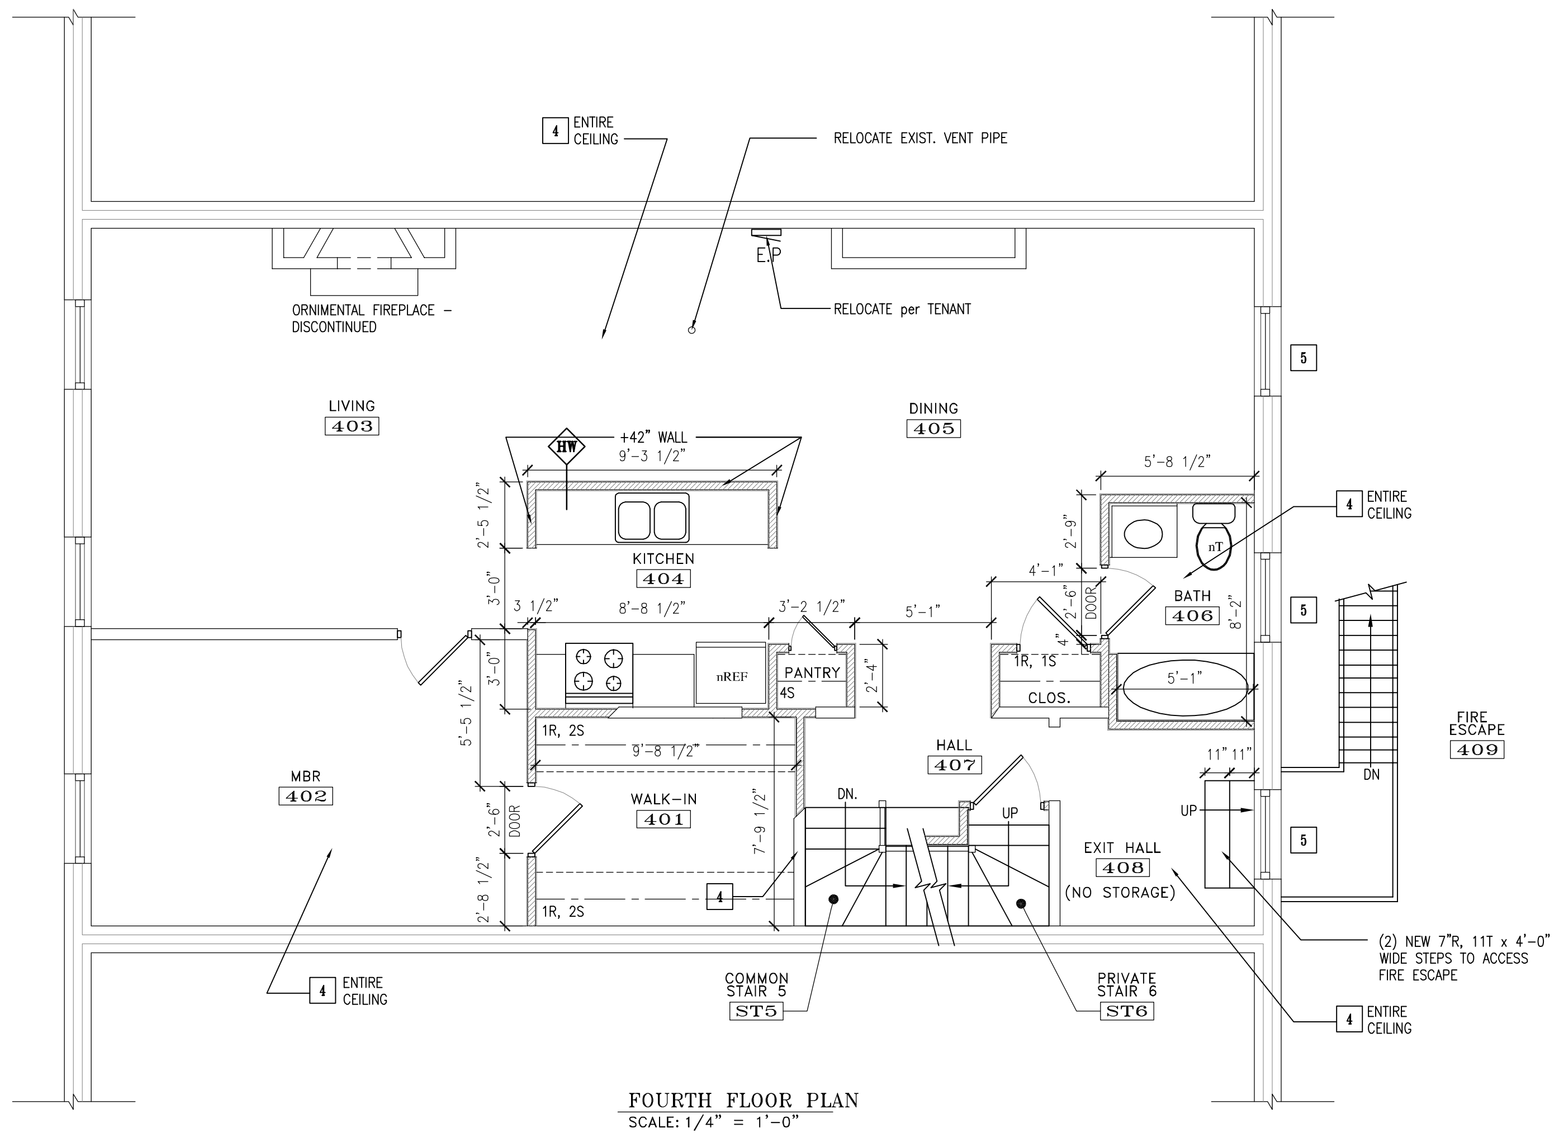

FOURTH FLOOR PLAN
SCALE: 1/4" = 1'-0"

NOTE:
ALL INTERIOR PARTITIONS ARE TO BE TYPE NA, UON.

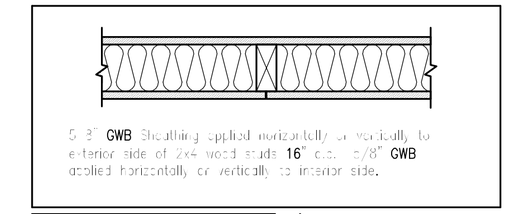

WD 2x4 STUD WALL NOT RATED — NA
WD 2x6 STUD WALL NOT RATED — NB

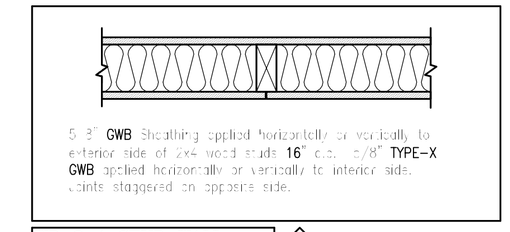

WD 2x4 STUD WALL 1 HOUR WALL – UL #U309 — 1A
WD 2x6 STUD WALL 1 HOUR WALL – UL #U309 — 1B

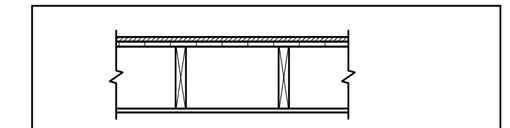

L522 (1 HOUR): 1/2"(12.7 mm) Fire-Shield C Gypsum Board applied at right angles to 2x10 wood joists 16"o.c. with 5d nails, 1-5/8" long, .099" shank, 1/4" heads, 6"oc. Nails placed 3/4" from board edge joints and 1/2" from board end joints. Wood joists suppporting 1" nominal T&G wood subfloor and 1" nominal wood finish floor, or 19/32" plywood finished floor with long edges T&G and 19/32" interior plywood with exterior glue subfloor perpendicular to joists with joints staggered.

WD FLOOR / CEILING 1 HOUR CEIL. – UL #L522 — 1C

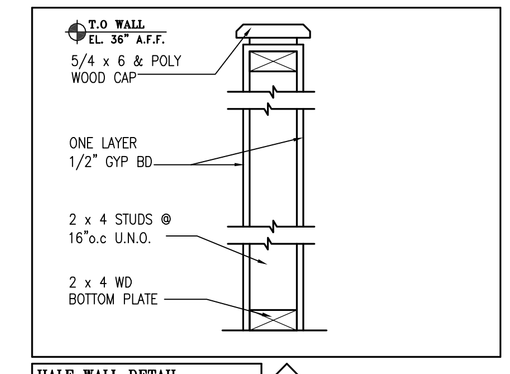

HALF WALL DETAIL NOT RATED — HW

PARTITION TYPES:
SCALE: NTS

NOTES:

1. PROVIDE SOLID FIREBLOCKING & FIRE CAULKING @ ALL CHASE SPACES. INCLUDING BALLOON FRAMING @ Ea. FLOOR
2. REMOVE DOOR or DOOR & TRANSOM & INFILL w/ 1 HR WALL (5/8" TYPE-X GWB, BOTH SIDES) (U.L U-309)
3. REPLACE CEILING w/ 1/2" TYPE-X GWB (U.L L-522)
4. REPLACE WALL w/ 1/2" TYPE-X GWB (U.L U-309)
5. REPLACE ATTIC WINDOW w/ NEW WOOD CLAD WINDOWS w/ RAISED 6/6 GRILLE PATTERN, INSUL, LOW-E w/ ARGON TO BE APPROVED BY CITY HISTORIC PRESERVATION DIRECTOR

STAIR CHART

Stair 1- Common 16- 7 ¾" R, 10 ¾"T	Stair 5- Common 15- 8"R, 9 ¾"T
Stair 2- Private 15- 8"R, 9 ¾"T	Stair 6- Private 13- 7 ½"R, 9 ¾"T,
Stair 3- Common 18- 7 ¾"R, 10 ¾"T	Stair 7- Utility TBD
Stair 4- Discontinued	Fire Escape 20 + 15- 6 5/8"T

ABBREVIATIONS:

C.O = CASED OPENING
CL = DOOR CLOSER
WS = WEATHER STRIPPING SYSTEM
DB = DEAD BOLT
L = ADA LEVER

10-17-12

ALPHAarchitects
17 CHESTNUT STREET
PORTLAND, ME 04101
PHONE: 207.761.9500
FAX: 207.761.9595
design@alphaarchitects.com

COPYRIGHT
Reuse or reproduction of the contents of this document is not permitted without written permission of ALPHA ARCHITECTS

Fitzpatrick Rowhouse
106 Park Street
Portland ME 04101

JOB: 12144

ISSUE DATE	
PRELIM	09-06-12
P BOARD	NR
SFMO	NR
CD's	10-17-12
REV. 1	-
PRINT	10-17-12

ENLARGED FOURTH FL. PLAN
BUILDING SECTION & DETAILS

A2.0