NOTE: REAR STAIRWELL IS:
- 2'-6" WIDE
- 7-1/2" RISER HEIGHTS
- 10" TREAD DEEP

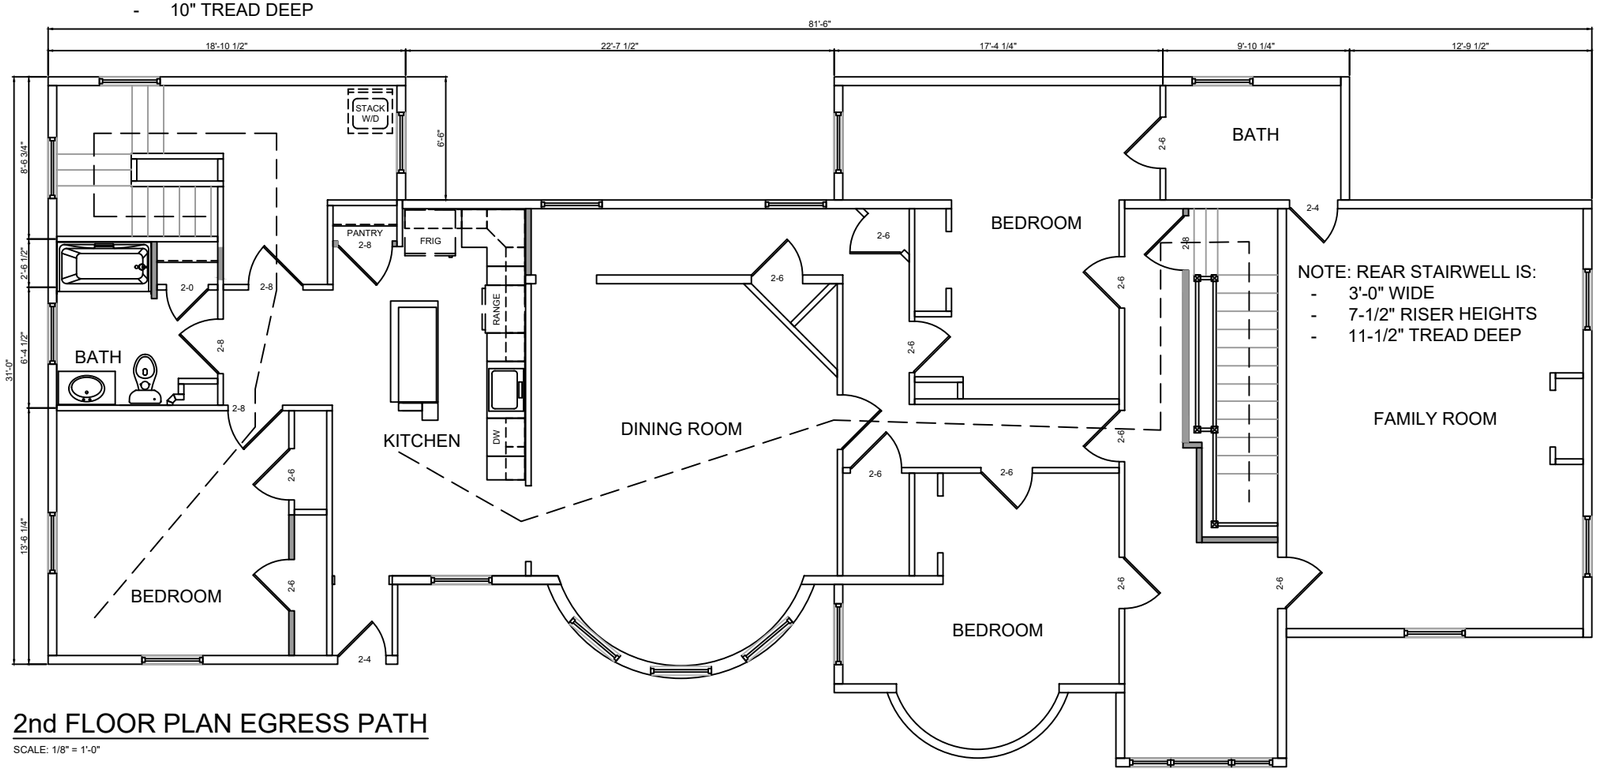

2nd FLOOR PLAN EGRESS PATH

SCALE: 1/8" = 1'-0"

GRAPHIC SCALE

4 0 2 4 8

SCALE: 1/8" = 1'-0"

DATE ISSUED 4/26/17

JASON LANDRY CONSULTING, LLC

17 NASON ROAD GORHAM, MAINE 04038 207-632-3111

ADAM WALKER
172 STATE STREET
PORTLAND, MAINE

TITLE:
2nd FLOOR EGRESS PLAN

DATE: 3/24/17	DRAWN BY: JJL	DRAWING NUMBER:
SCALE: as noted	PROJ NO: 2017-027	LS-2