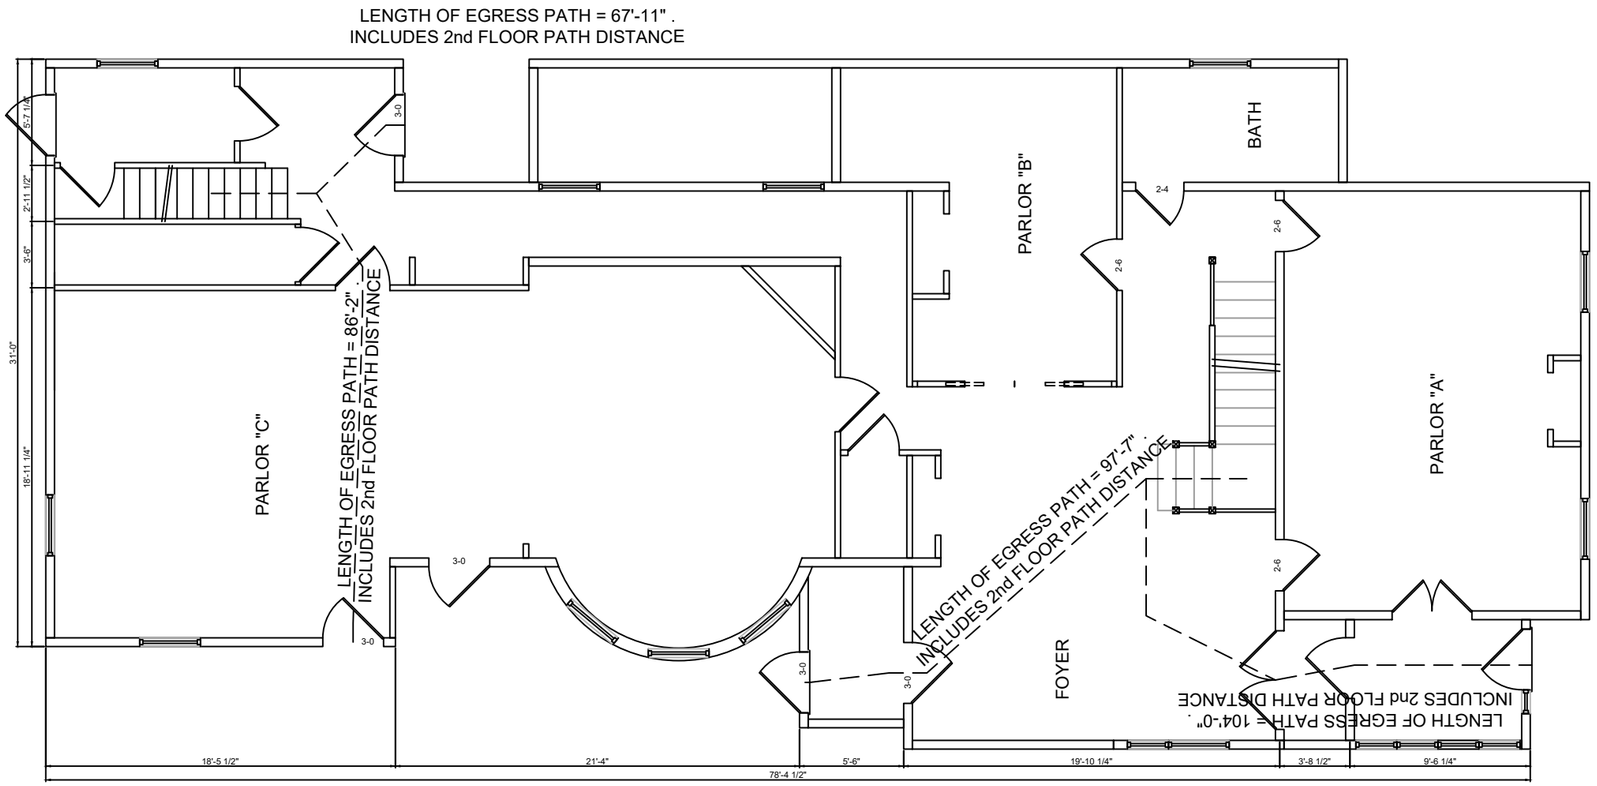

1st FLOOR PLAN EGRESS PATH

SCALE: 1/8" = 1'-0"

DATE ISSUED 10/20/16

JASON LANDRY CONSULTING, LLC
17 NASON ROAD GORHAM, MAINE 04038 207-632-3111

ADAM WALKER
172 STATE STREET
PORTLAND, MAINE

TITLE:
1ST FLOOR EGRESS PLAN

DATE: 8/9/16	DRAWN BY: JJL	DRAWING NUMBER:
SCALE: as noted	PROJ NO: 2016-063	LS-1