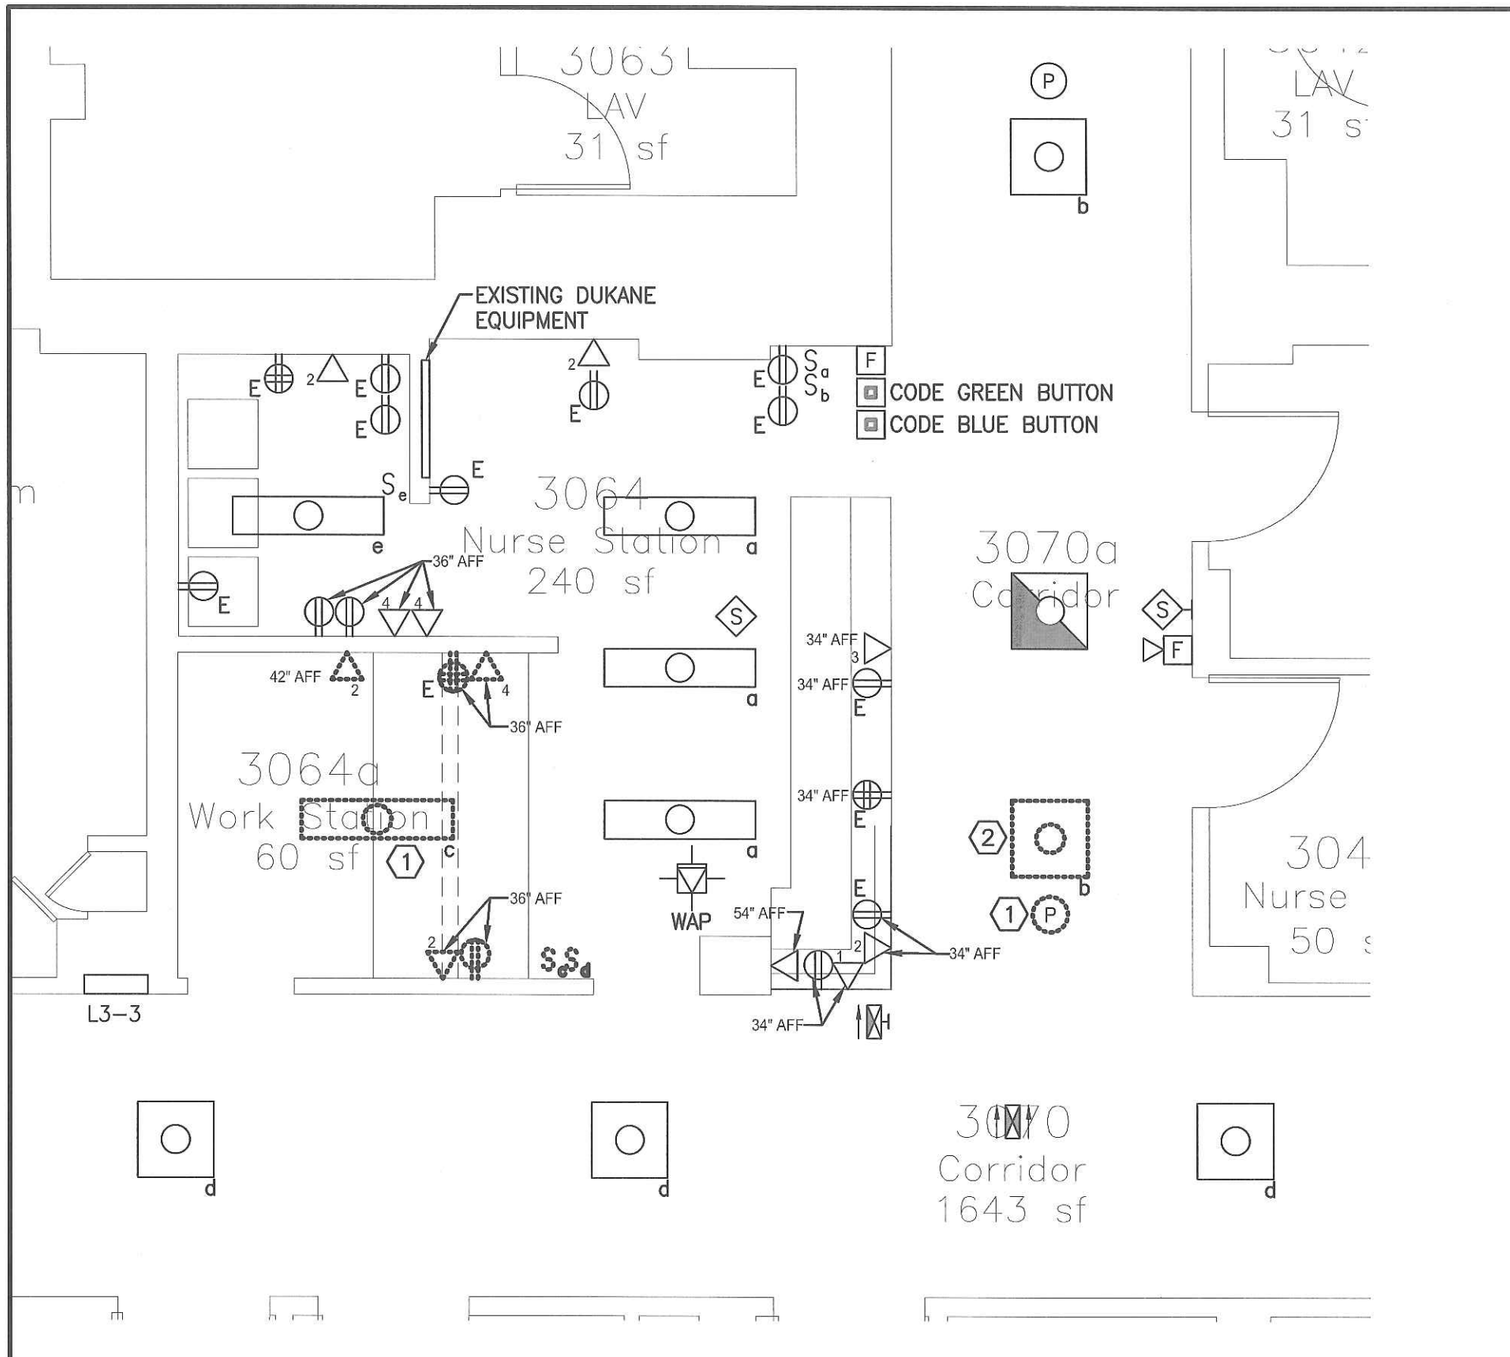

A1	FLOOR PLAN
1/4" = 1'-0"	*

NOTE:

1. SEE SHEET E-001 FOR LEGEND AND GENERAL NOTES.

KEYED NOTE:

1. REMOVE AND SAVE FOR REINSTALLATION UNDER NEW WORK.
2. REMOVE AND SAVE FOR OWNER.

STATE OF MAINE
WILLIAM R. HILL
No. 2888
LICENSED
PROFESSIONAL ENGINEER
6/10/15

144 Fore Street/P.O. Box 618
Portland, Maine 04104
tel. (207) 772-3846
fax. (207) 772-1070
www.smrtinc.com

PROJECT NORTH

ARCHITECTURE
ENGINEERING
PLANNING
INTERIORS
ENERGY

SMRT

MERCY STATE STREET
3B MODIFICATIONS
PORTLAND, MAINE

ISSUE FOR PERMIT
06/10/15

CURRENT ISSUE STATUS:

REV	DESCRIPTION	DATE

SCALE:	1/4" = 1'-0"
PROJECT MANAGER:	KD
JC/DRAWN BY:	RBB
A/E OF RECORD:	WRH
CAD FILE:	EP101-15098
PROJECT NO:	15098
DATE:	6/10/15

SHEET TITLE:
ELECTRICAL DEMOLITION PLAN

SHEET No. ED101

© COPYRIGHT 2013 SMRT INC.