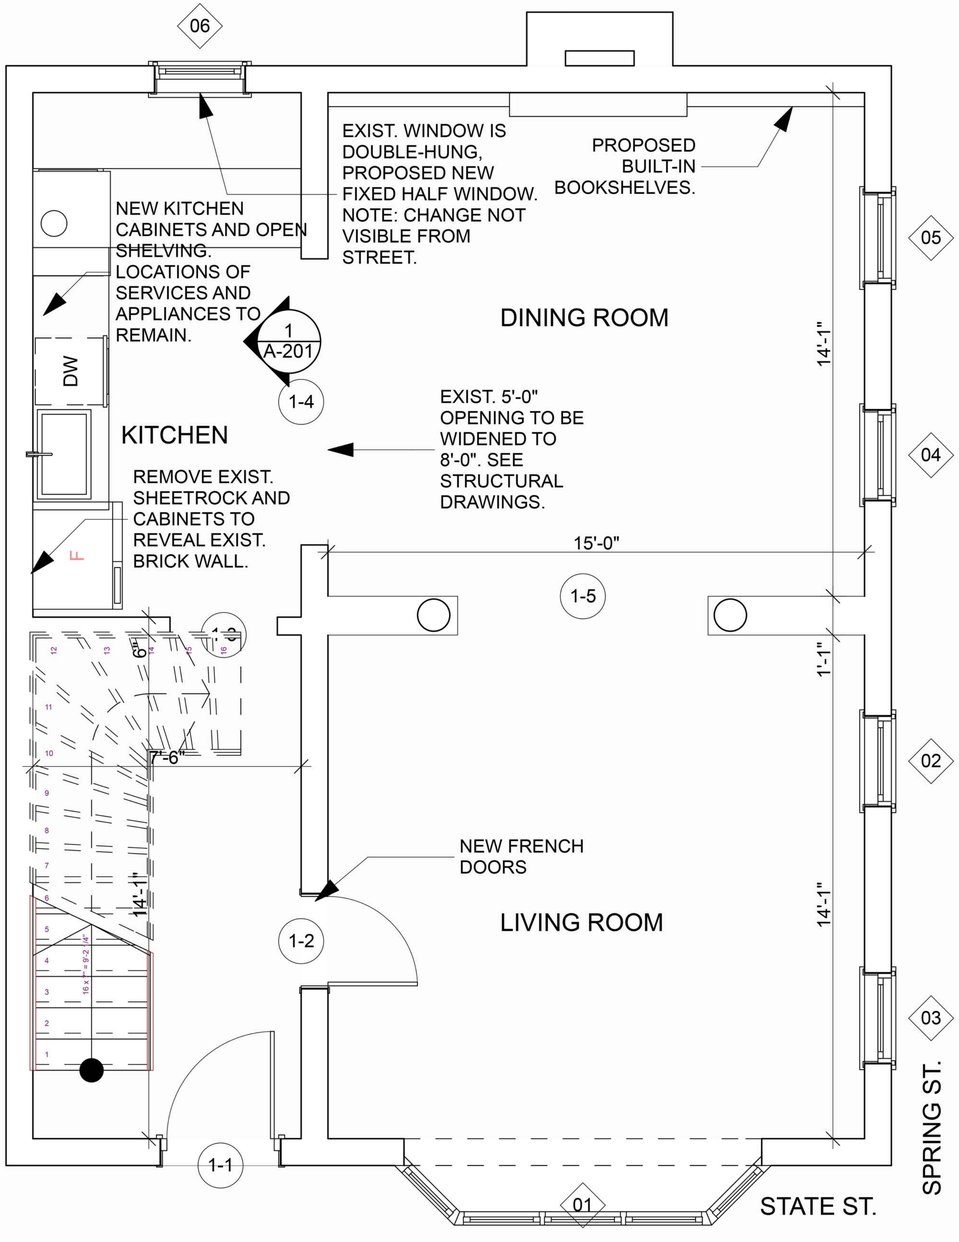

1st FLOOR PLAN
SCALE: 1/2" = 1'-0"

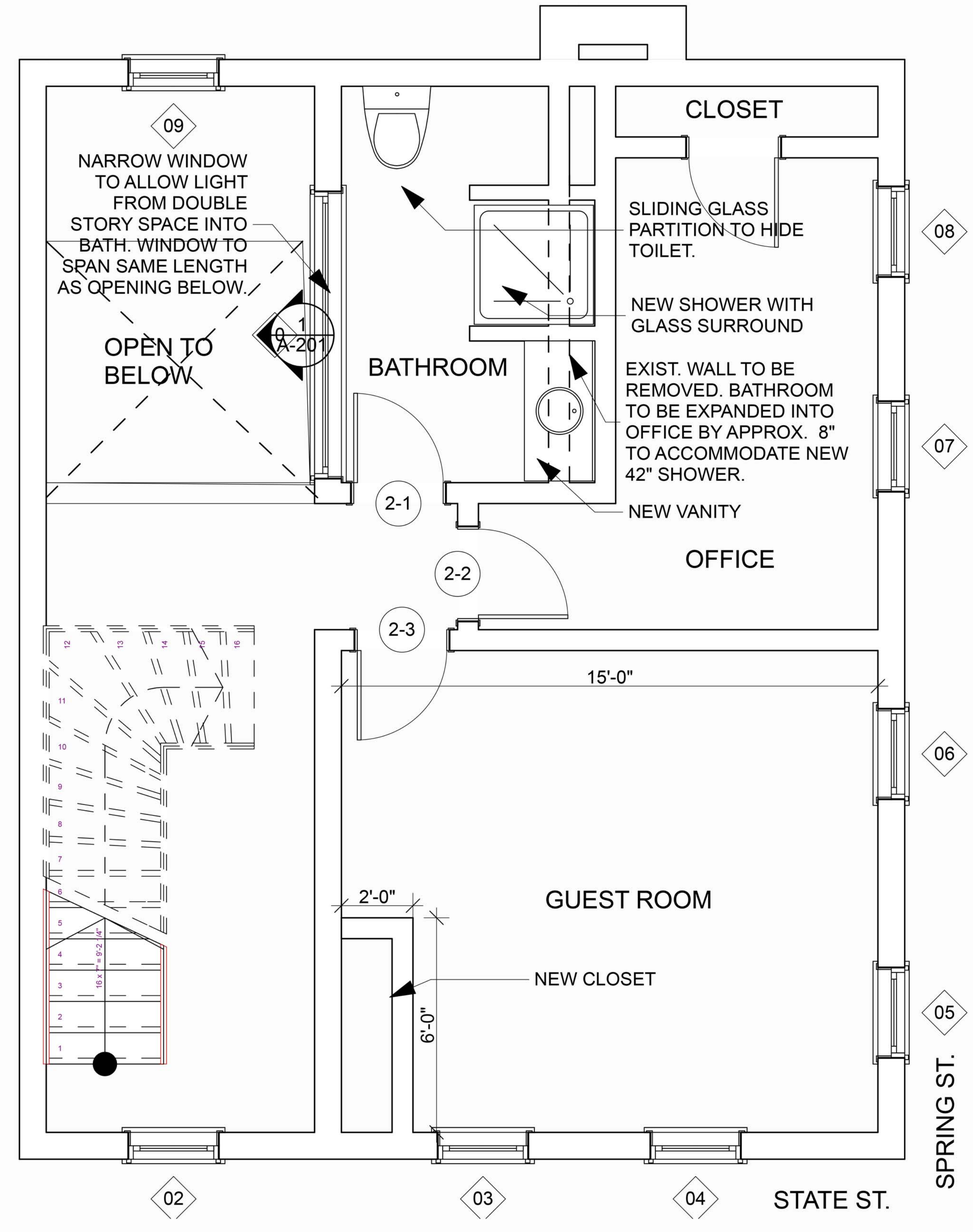

2nd FLOOR PLAN
SCALE: 1/2" = 1'-0"

PRESERVATION
PAPI & ROMANO BUILDERS, INC.
RENOVATION
Rick Romano
Papi & Romano Builders Inc.
P.O. Box 1079
Portland , Maine 04104
P: 207-797-3381
C: 207-650-3670

TAUB RESIDENCE
118 STATE ST.
PORTLAND, ME

MARK	DATE	DESCRIPTION
	/ /	

PROJECT NO:
MODEL FILE:
DRAWN BY: *REBECCA DOBROW 6/20/12*

SHEET TITLE
1st and 2nd FLOOR PLANS

A-101
SHEET 1 OF 3

Macintosh HD:Users:edobrow:Documents:state st.pln