PROPOSED KITCHEN ~ SAME DIMENSIONS AS EXISTING ~

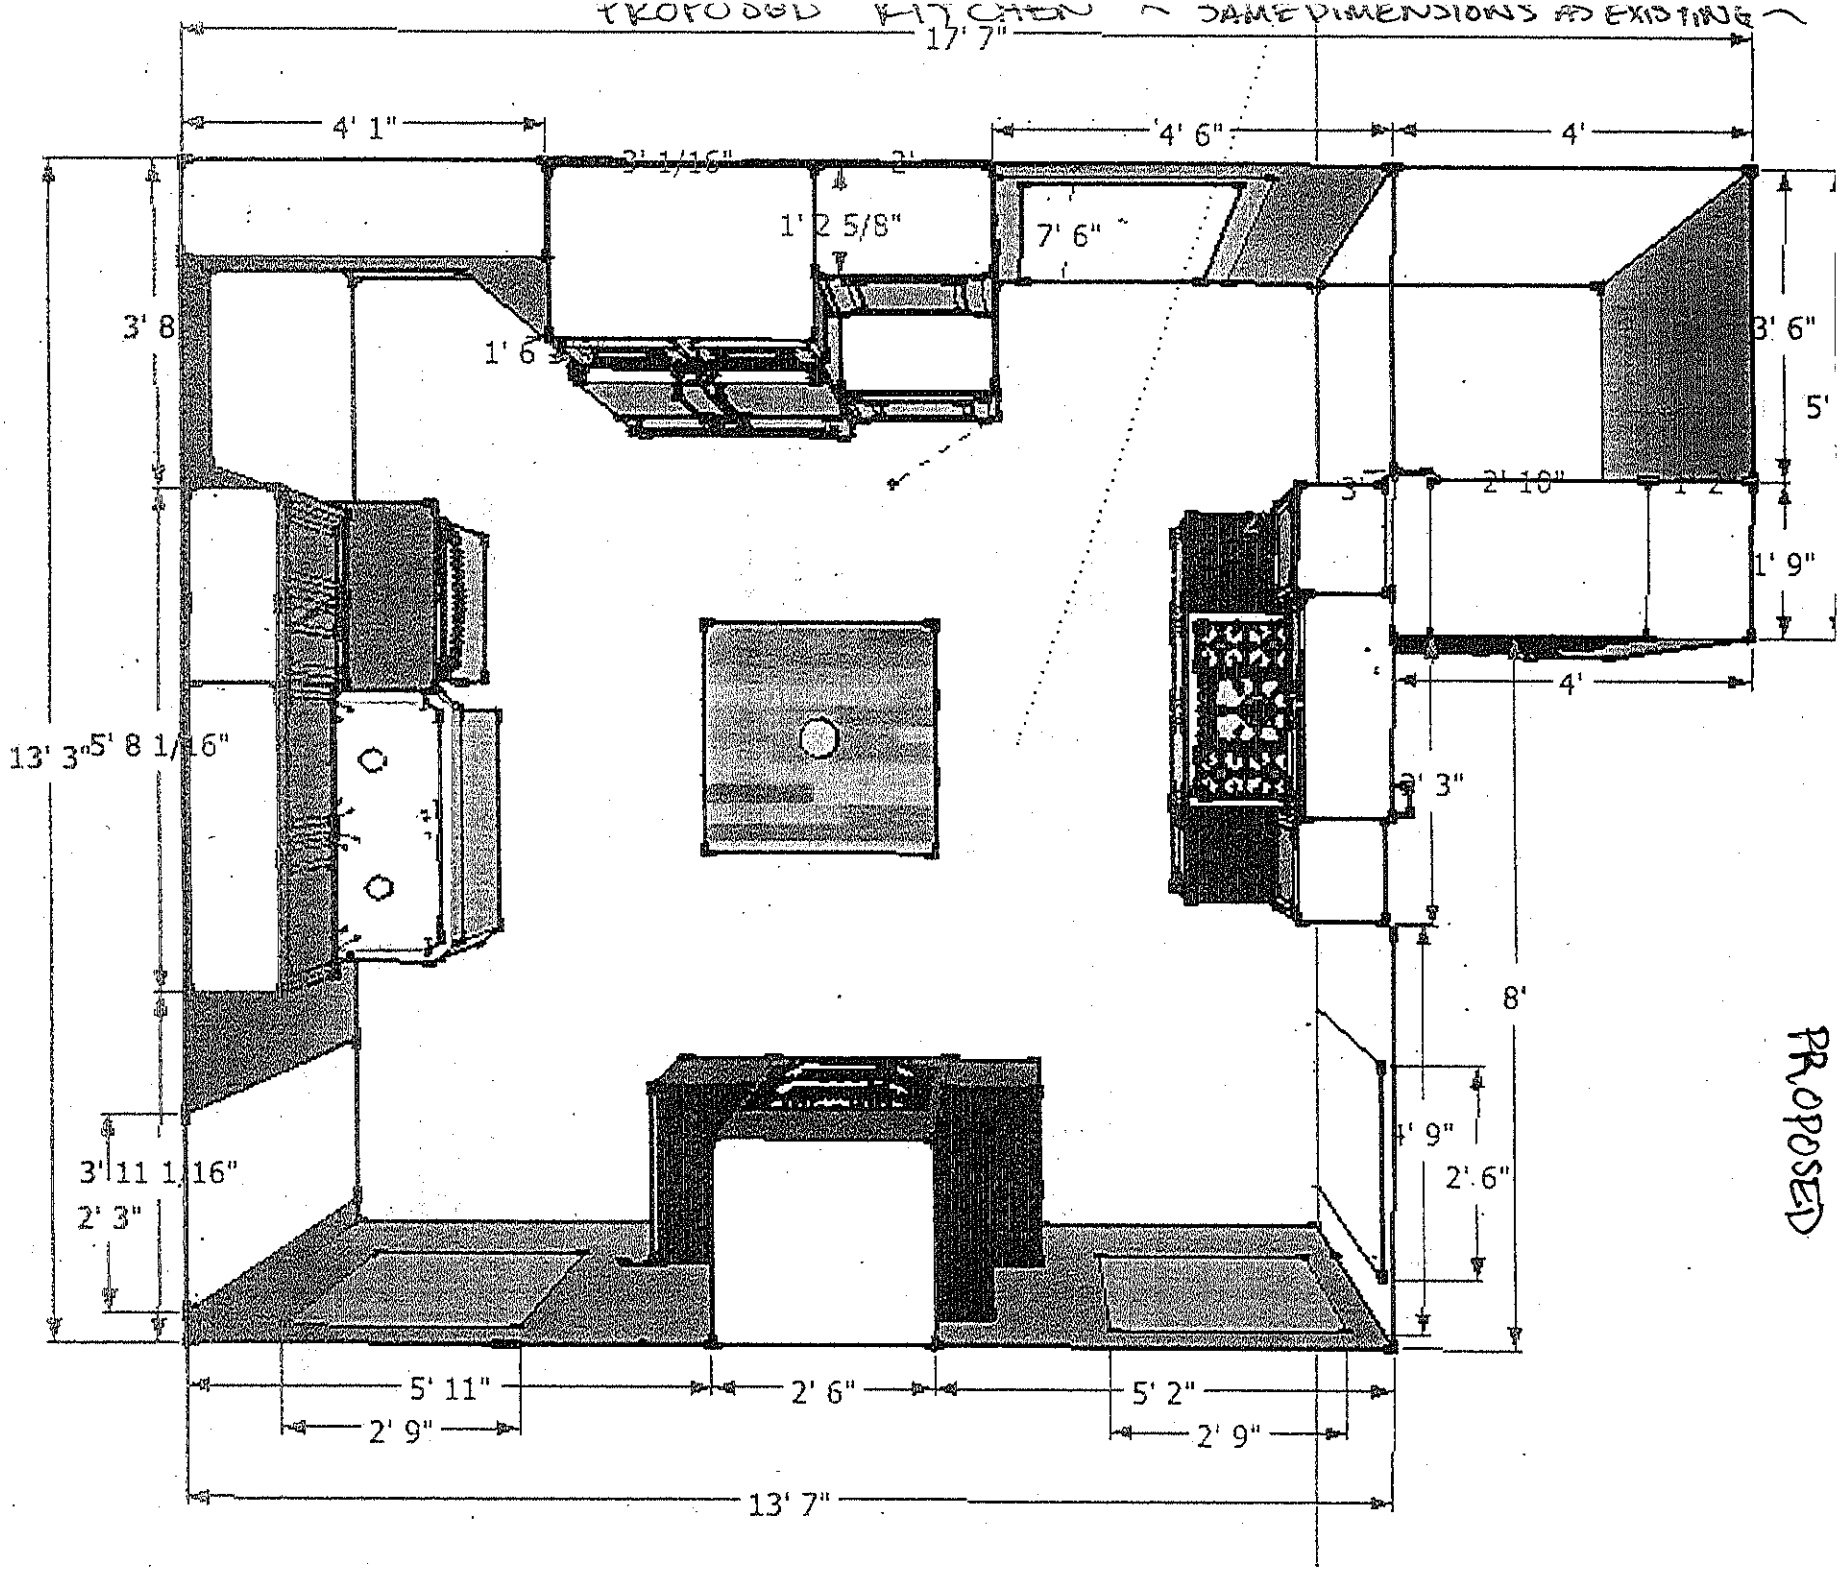

PROPOSED