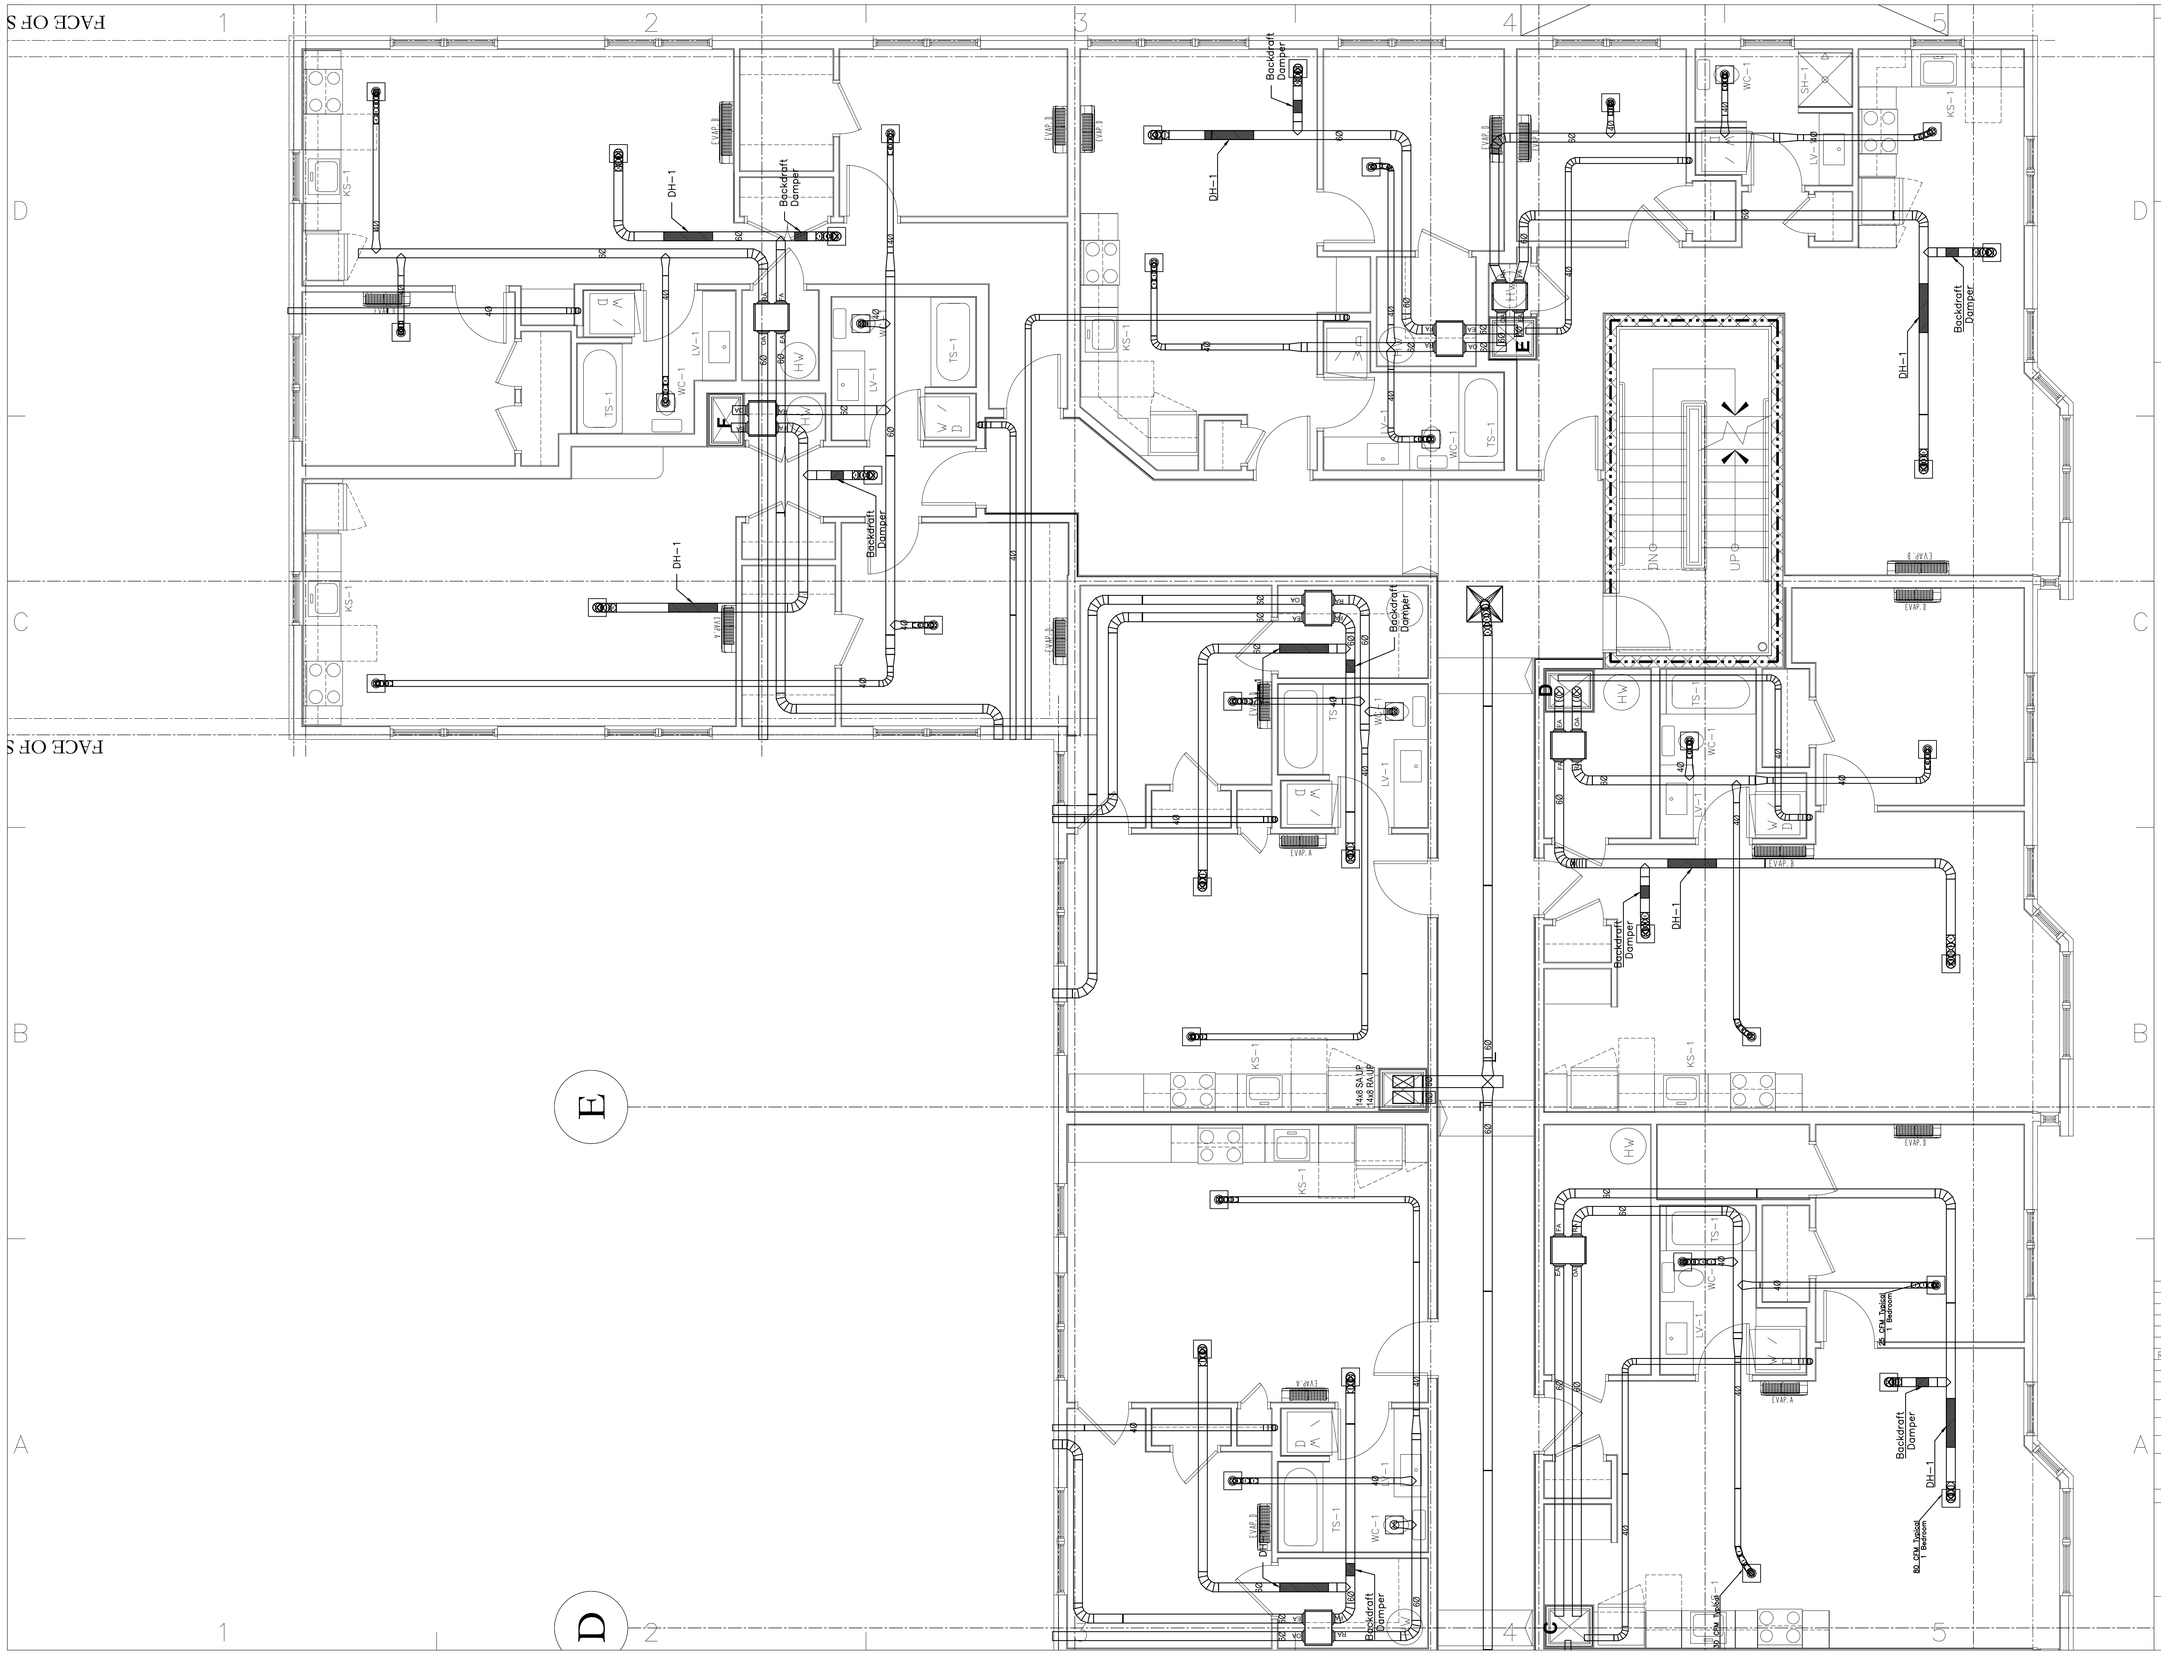

CONSULTANTS

Ranor Mechanical
P.O. Box 5036
962 Main Street
North Jay, ME 04262

OWNER

West End Place

44 Pine St.
Portland, ME

Redfern Properties LWS, LLC
361 US Route 1
Falmouth, ME 04105

STATE OF MAINE
WESLEY P. SIROIS
11041
LICENSED PROFESSIONAL ENGINEER

MARK	DATE	DESCRIPTION
Rev. 1	5/28/13	100% For Construction

SCALE: ¼" = 1'

PROJECT NO: ----

CAD DWG FILE: WEST END.DWG

DRAWN BY: WPS

CHK'D BY: ####

COPYRIGHT:

SHEET TITLE

3rd Floor HVAC ¼ Scale Detail

M3-2

SHEET 1 OF 1