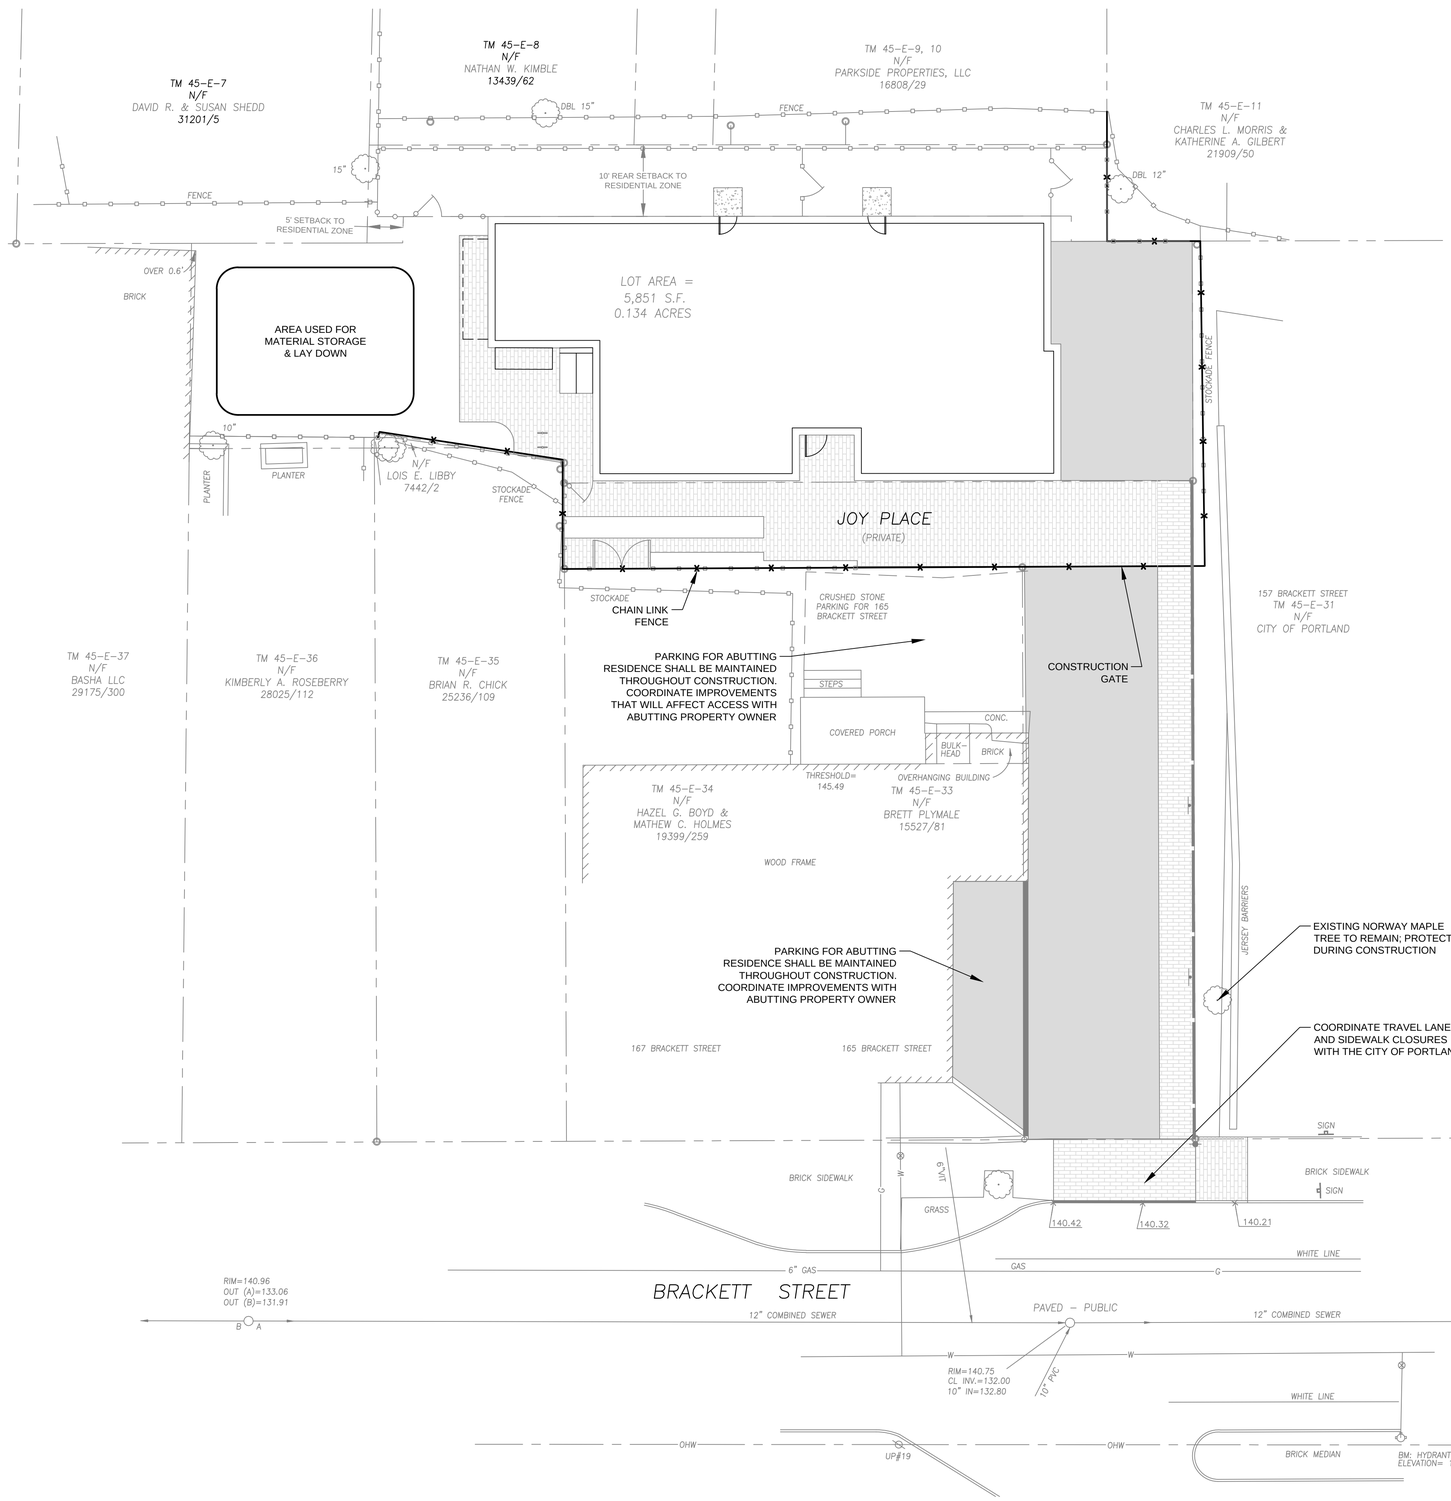

CONSTRUCTION MANAGEMENT NOTES:

1. THE CONSTRUCTION GATE SHALL SWING INTO THE PROJECT SITE
2. FENCING AROUND THE PERIMETER OF THE CONSTRUCTION WORK ZONE WILL BE MAINTAINED THROUGHOUT BUILDING CONSTRUCTION, UNLESS OTHERWISE APPROVED BY THE CITY ENGINEER.

GRAPHIC SCALE

10 0 5 10 20 40

(IN FEET)
1 inch = 10 ft.

PRELIMINARY - NOT FOR CONSTRUCTION

STATE OF MAINE
MICHAEL E. TADEMA-WIELANDT
No. 7011
LICENSED
PROFESSIONAL ENGINEER

P.E.: MICHAEL E. TADEMA-WIELANDT
DATE: 9-13-2017

NO.	DATE	REVISIONS	APP'D BY
4	9-13-2017	REVISED PER STAFF COMMENTS	MTW
3	8-29-2017	REMOVED SIDEWALK ON ABUTTING CITY PARCEL	MTW
2	8-7-2017	REVISED PER STAFF & PEER REVIEW COMMENTS	MTW
1	4-25-2017	SUBMITTED TO CITY OF PORTLAND FOR REVIEW	MTW

TERRADYN CONSULTANTS, LLC
P.O. BOX 339
1 ELLIOTT ROSEBERRY LANE
NEW GLOUCESTER, ME 04260
565 CONGRESS STREET
SUITE 300
PORTLAND, ME 04102
OFFICE: (207) 926-5111 FAX: (207) 221-1317
www.terradynconsultants.com
Civil Engineering - Land Planning - Stormwater Design - Environmental Permitting

SHEET DESCRIPTION
ONEJOY PLACE
1 JOY PLACE, PORTLAND, MAINE 04102
CONSTRUCTION MANAGEMENT PLAN

PREPARED FOR
ONEJOY PLACE, LLC
C/O RENEWAL HOUSING ASSOCIATES, LLC
2 UNION STREET, 5TH FLOOR
PORTLAND, MAINE 04101

DATE:	3/7/2017
SCALE:	1" = 10'
DESIGNED:	MTW
JOB NO:	1704
FILE: 1704-BASE.DWG	
SHEET	C-2.3