GENERAL NOTES:

(REFER TO SHEET C-50)

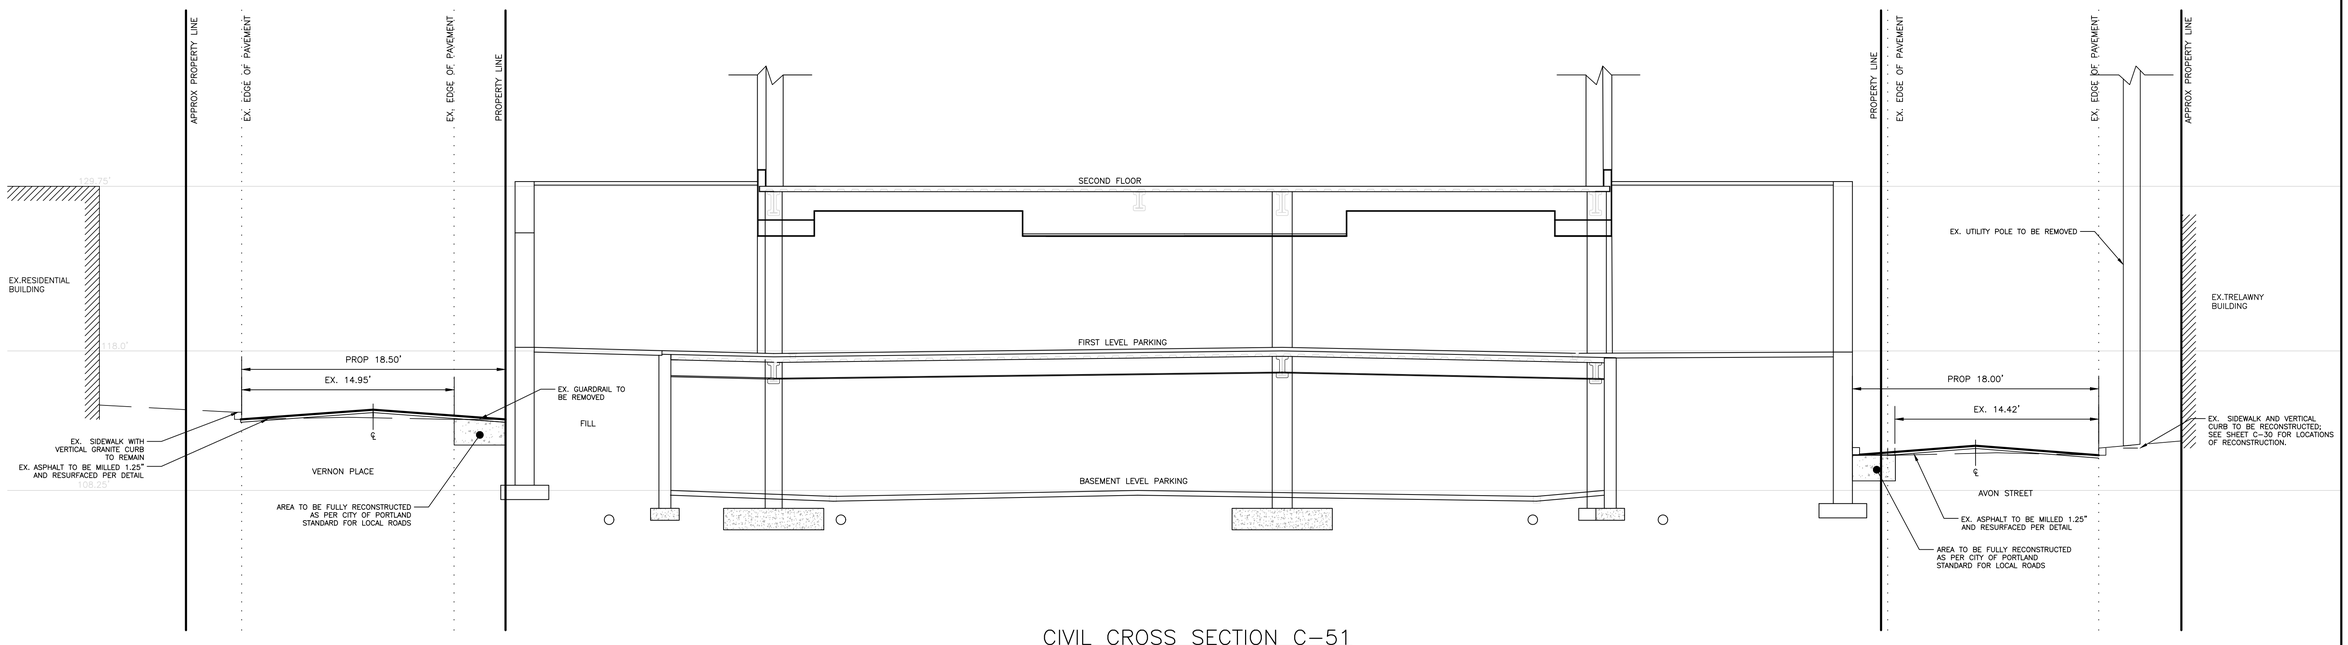

CIVIL CROSS SECTION C-51

SITE PLAN KEY

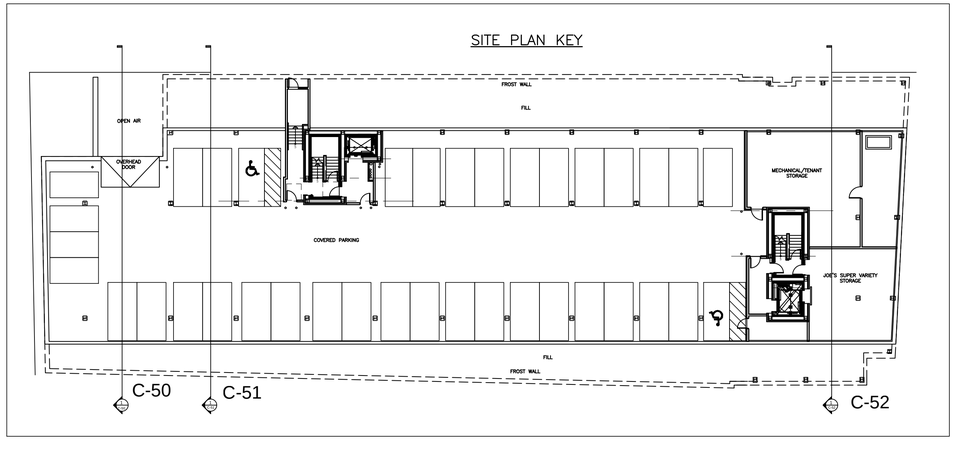

ISSUED FOR CONSTRUCTION

ISSUED FOR	BY DATE
PLANNING DEPT	WHS 10/23/15
COA	WHS 10/30/15
FOR CONSTRUCTION	WHS 11/2/15

REVISION	REV. DATE

DRAWING NAME: **CROSS SECTION-2**

PROJECT NAME: **667 CONGRESS STREET REDEVELOPMENT**

CLIENT: REDFERN PROPERTIES, LLC.
P.O. BOX 8816 PORTLAND, ME 04104

ACORN ENGINEERING, INC.

THIS PLAN SHALL NOT BE MODIFIED WITHOUT WRITTEN PERMISSION FROM ACORN ENGINEERING, INC. AND IF SEALED, SHALL BE RE-SEALED BY ACORN ENGINEERING, INC.

ACORN ENGINEERING, INC.
158 DANFORTH STREET PORTLAND, MAINE 04102
(207) 775-2635

FILE:	1060_DETAILS
DATE:	8/21/15
JN:	1060
SCALE:	1:50
DESIGNED BY:	WHS
DRAWN BY:	OJD
CHECKED BY:	WHS

STATE OF MAINE WILLIAM H. SAVAGE No. 11411 10-29-15 REGISTERED PROFESSIONAL ENGINEER

DRAWING NO.
C-51