MATERIALS KEY

ITEM	INFORMATION	COLOR
MORIN N-12-0 CONCEALED FASTENER PANEL COLOR #1	20 GUAGE (NO INTERMEDIARY FLUTE) (CONCEALED FASTENERS)	ZINC GRAY
MORIN F-12-0 CONCEALED FASTENER PANEL COLOR #2	18 GUAGE (NO INTERMEDIARY FLUTE) (CONCEALED FASTENERS)	BLACK
GALVANIZED AND PAINTED STEEL VISOR		BLACK
GALVANIZED AND PAINTED FABRICATED STEEL (FIRST FLOOR)		BLACK
ALUCOBOND PANEL COLOR #2		BLACK
PREFINISHED FLASHING COLOR #2		BLACK
PREFINISHED METAL TRIM AROUND WINDOWS COLOR #2		BLACK
BRICK VENEER	MORIN ACADEMY SMOOTH NARROW FLASHED RANGE	RED
BRICK MORTAR		GRAY
GRANITE VENEER	CHAMPLAIN GRAY - THERMAL FINISH	
PRECAST CONCRETE VENEER	MGA CAST STONE	PEWTER

MATERIALS NOTE:

1.) ALL DIS-SIMILAR METALS TO BE ISOLATED FROM ONE ANOTHER WITH ADHERED STRIPS OR SEALANTS TO PREVENT GALVANIC ACTION

0 4' 8' 16' 32'

SCALE

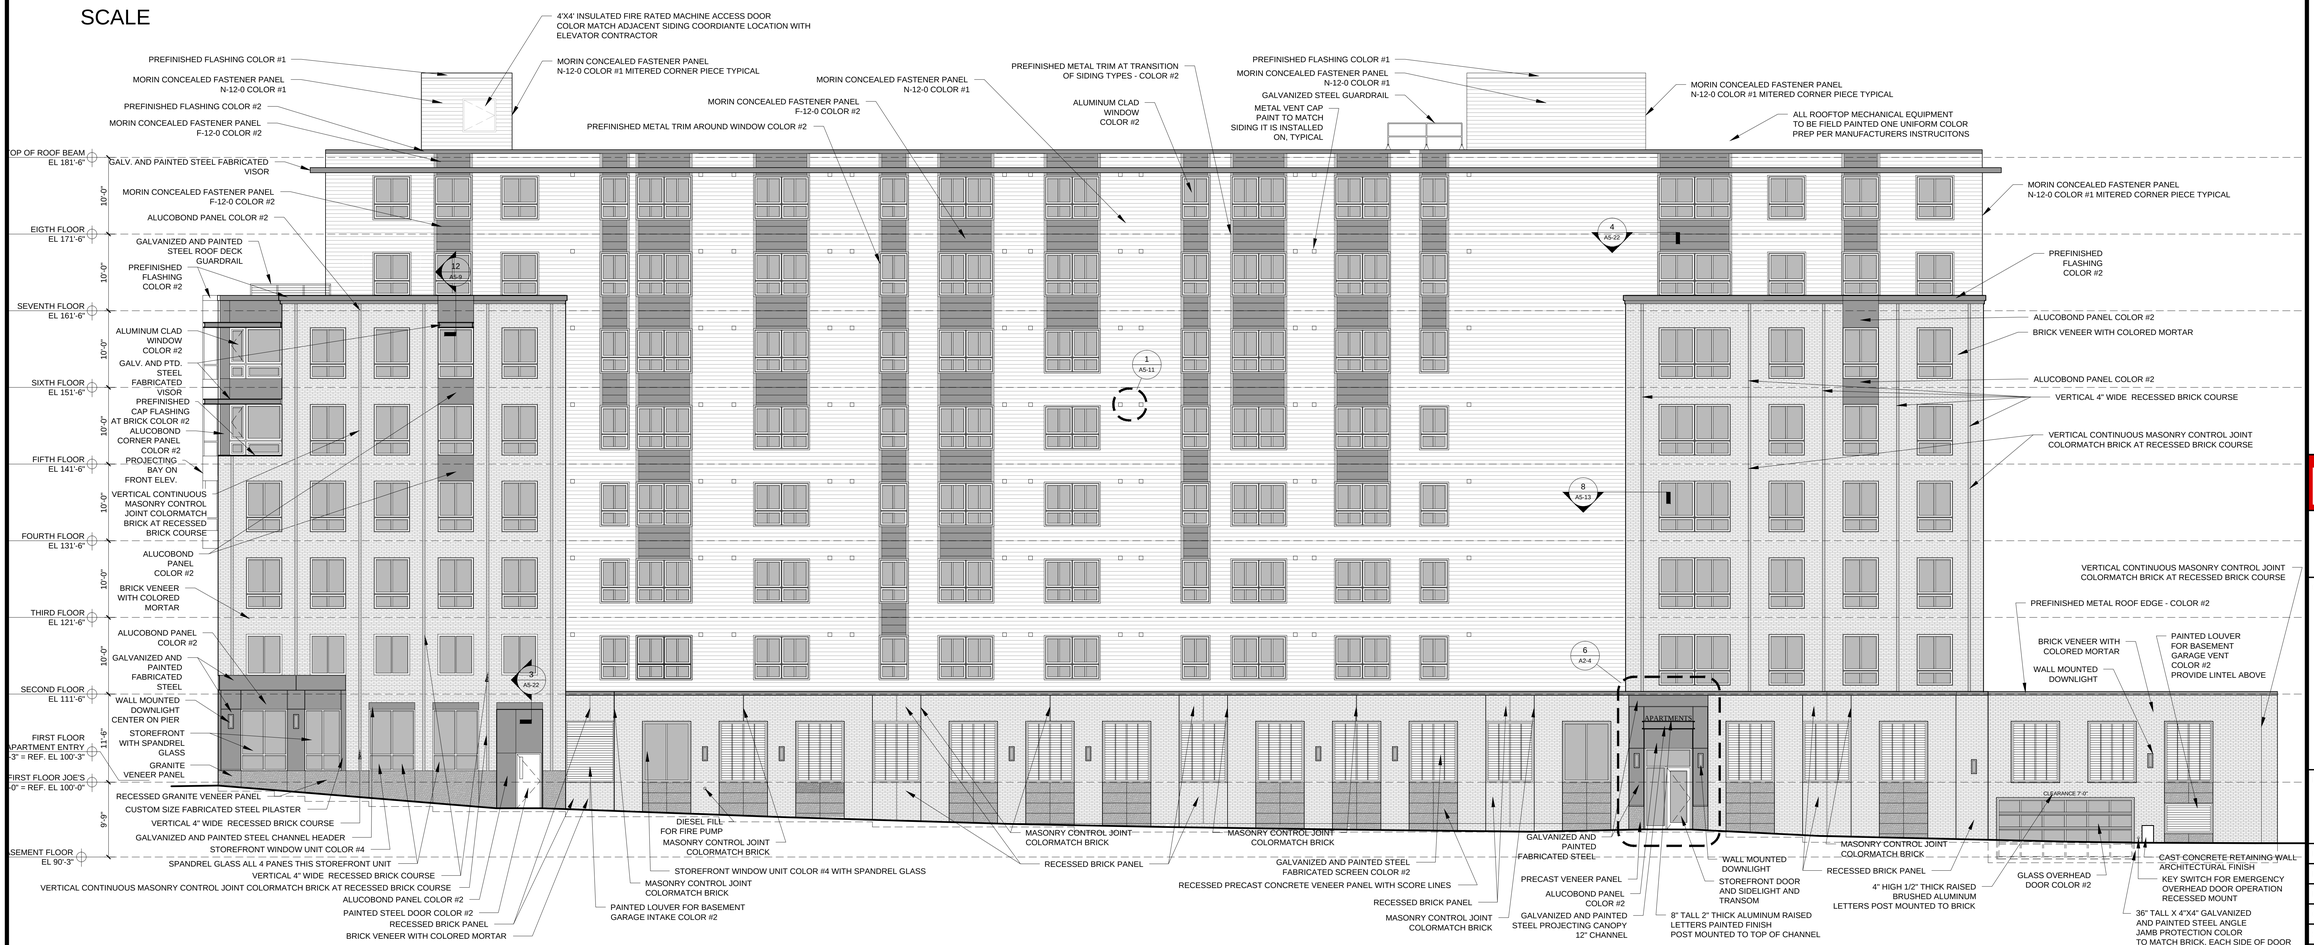

1 EAST ELEVATION
1/8" = 1'-0"

REGISTERED ARCHITECT RYAN J. SENATORE No. 3322 STATE OF MAINE

© 2015 RYAN SENATORE ARCHITECTURE

667 CONGRESS STREET
APARTMENTS
PORTLAND, MAINE

RSA
RYAN SENATORE ARCHITECTURE
565 CONGRESS STREET
PORTLAND, MAINE 04101
207-650-6414
senatorearchitecture.com

CONSULTANTS:

STRUCTURAL:
Structural Integrity
77 Oak Street
Portland, ME 04101
207-774-4614

REVISIONS:

DATE:	2 NOVEMBER 2015
PROJECT No.	1503
DRAWN BY:	RJS / RRT
CHECKED BY:	RJS
SCALE:	AS NOTED

SHEET TITLE:
EAST ELEVATION

A2-2