GENERAL NOTES:

(REFER TO SHEET C-50)

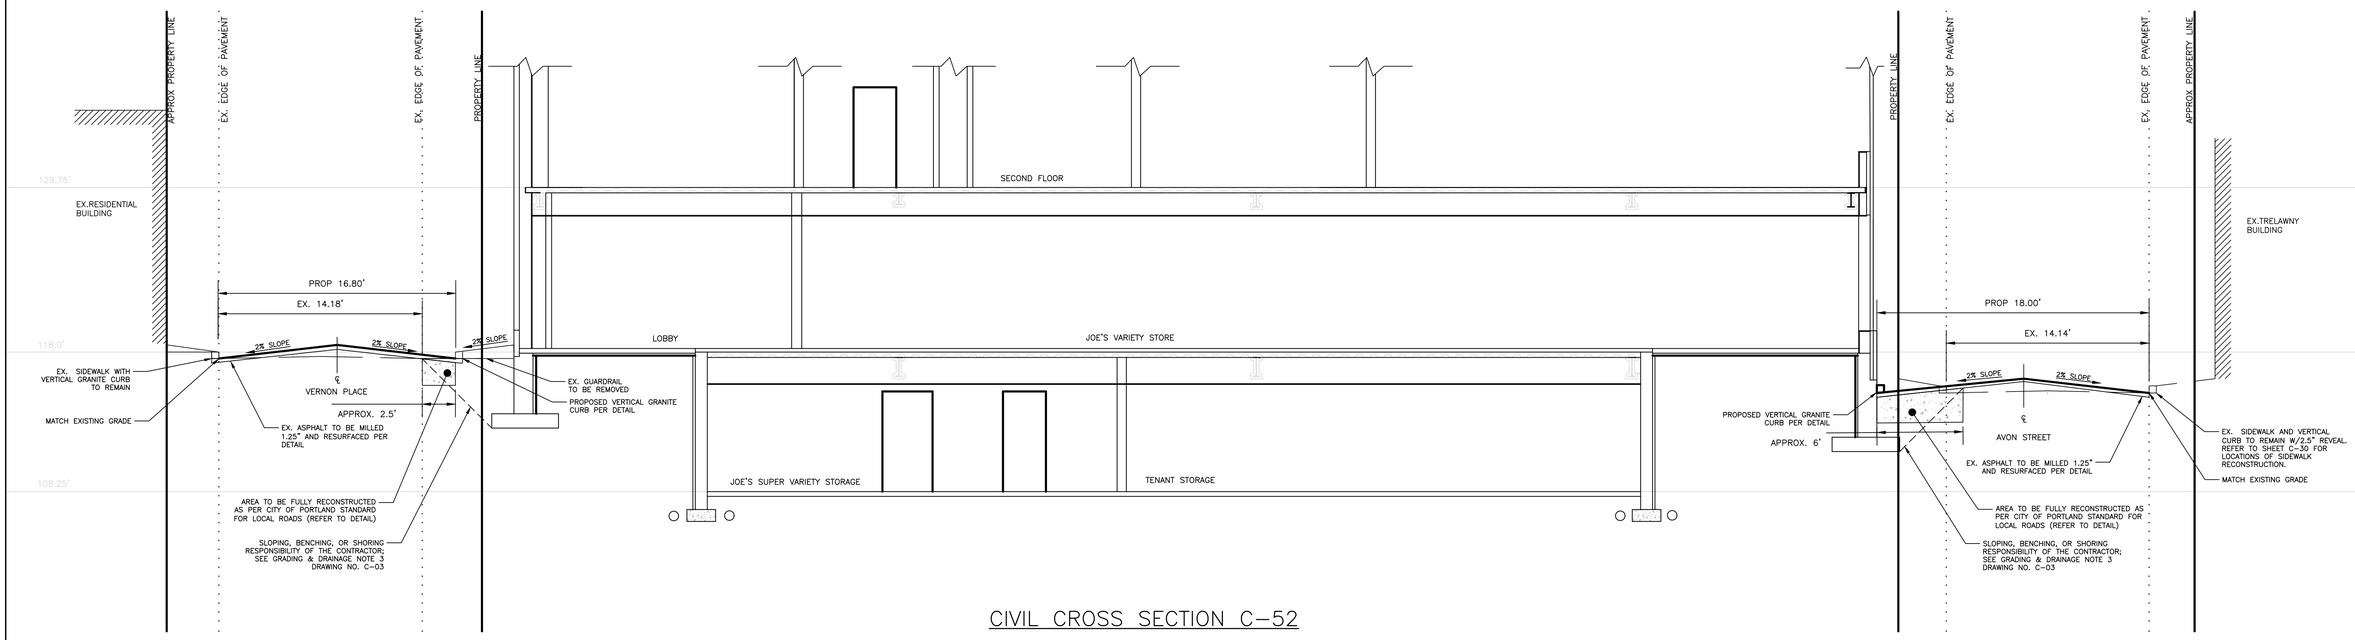

CIVIL CROSS SECTION C-52

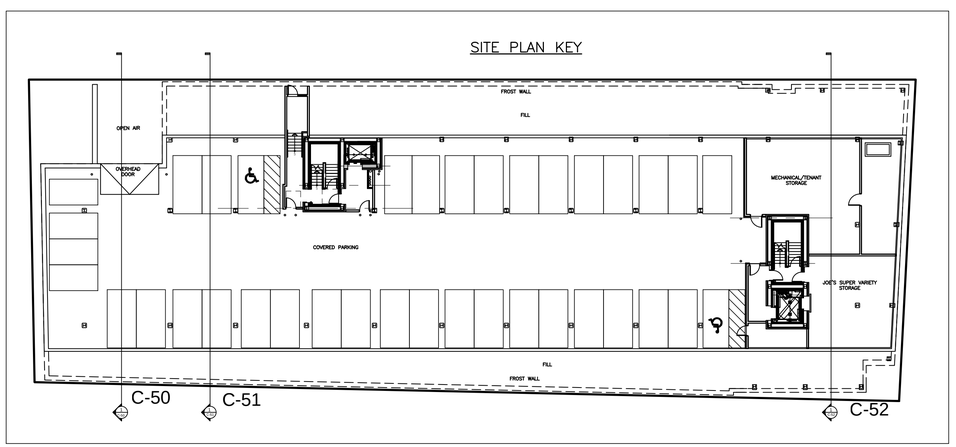

ISSUED FOR CONSTRUCTION

ISSUED FOR	BY / DATE
PLANNING DEPT	WHS 10/23/15
COA	WHS 10/30/15
FOR CONSTRUCTION	WHS 11/2/15
CITY COMMENTS	WHS 12/4/15
CITY APPROVED PLAN	WHS 12/9/15

REVISION	REV. DATE

DRAWING NAME: CROSS SECTION-3

PROJECT NAME: 667 CONGRESS STREET REDEVELOPMENT

CLIENT: REDFERN LONGFELLOW, LLC. P.O. BOX 8816 PORTLAND, ME 04104

ACORN ENGINEERING, INC.

THIS PLAN SHALL NOT BE MODIFIED WITHOUT WRITTEN PERMISSION FROM ACORN ENGINEERING, INC. AND SHALL NOT BE ALTERED, COPIED, OR REPRODUCED WITHOUT OWNERS PERMISSION.

ACORN ENGINEERING, INC.
158 DANFORTH STREET PORTLAND, MAINE 04102
(207) 772-2893

FILE:	1060_DETAILS
DATE:	8/21/15
JN:	1060
SCALE:	1:50
DESIGNED BY:	WHS
DRAWN BY:	OJD
CHECKED BY:	WHS

STATE OF MAINE WILLIAM H. SAVAGE No. 11410 12-9-15 PROFESSIONAL ENGINEER

DRAWING NO.

C-52