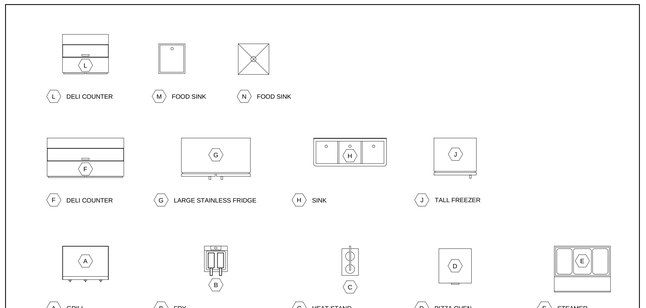

1 APPLIANCES
1/4" = 1'-0"

APPLIANCE SCHEDULE

KEY	APPLIANCE	ELECTRICAL REQUIREMENTS	REMARKS
A	GRILL	X	X
B	DEEP FRYER	X	PROVIDE GAS CONNECITON
C	HEAT STAND	X	X
D	PIZZA OVEN	X	X
E	STEAMER	X	X
F	DELI COUNTER	X	X
G	LARGE STAINLESS FRIDGE	X	X
H	SINK	X	X
J	TALL FREEZER	X	X
K	CHEST FREEZER	X	X
L	DELI COUNTER	X	X
M	FOODWASH SINK	X	PROVIDE 2" AIR GAP BREAK PER CODE REQUIREMENTS
N	MOP SINK 24"X24"	X	X

SOFFIT AROUND KITCHEN HOOD DUCT AS REQUIRED

HUNG CEILING TILES ABOVE KITCHEN AREA TO BE 'CLEAN ROOM' TYPE WATERPROOF FACED TILES

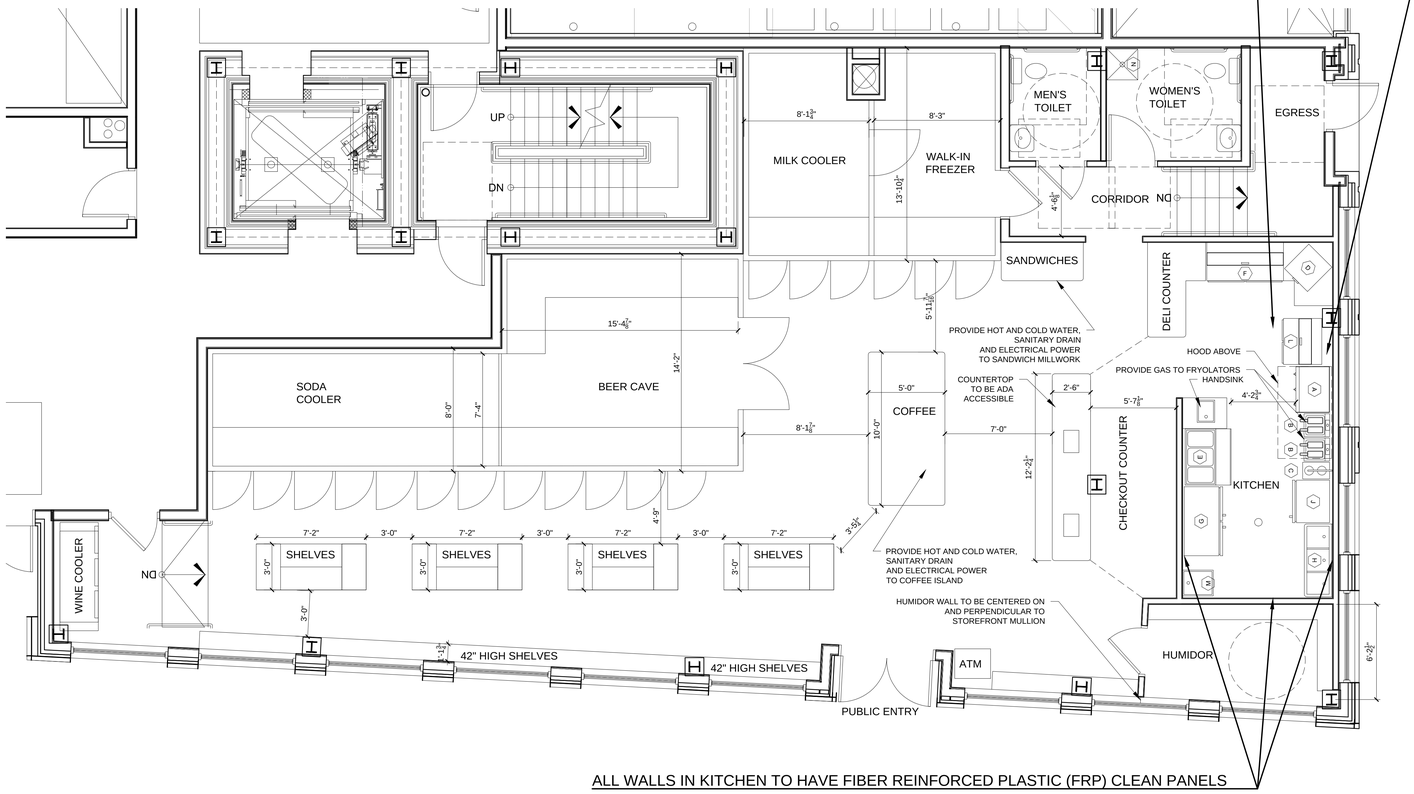

ALL WALLS IN KITCHEN TO HAVE FIBER REINFORCED PLASTIC (FRP) CLEAN PANELS

1 FLOOR PLAN
1/4" = 1'-0"

REGISTERED ARCHITECT
RYAN J. SENATORE
No. 3322
STATE OF MAINE

© 2015 RYAN SENATORE ARCHITECTURE

667 CONGRESS STREET
APARTMENTS
PORTLAND, MAINE

RSA
RYAN SENATORE
ARCHITECTURE
565 CONGRESS STREET
PORTLAND, MAINE 04101
207-650-6414
senatorearchitecture.com

CONSULTANTS:

STRUCTURAL:
Structural Integrity
77 Oak Street
Portland, ME 04101
207-774-4614

REVISIONS:
1. REVISION - 2/26/16
2. REVISION - 6/16/16
3. REVISION - 6/20/16
4. REVISION - 6/22/16

DATE: FEBRUARY 15, 2016
PROJECT No. 1503
DRAWN BY: RJS / RRT
CHECKED BY: RJS
SCALE: AS NOTED

SHEET TITLE:
JOES SUPER VARIETY PLAN

A1-50