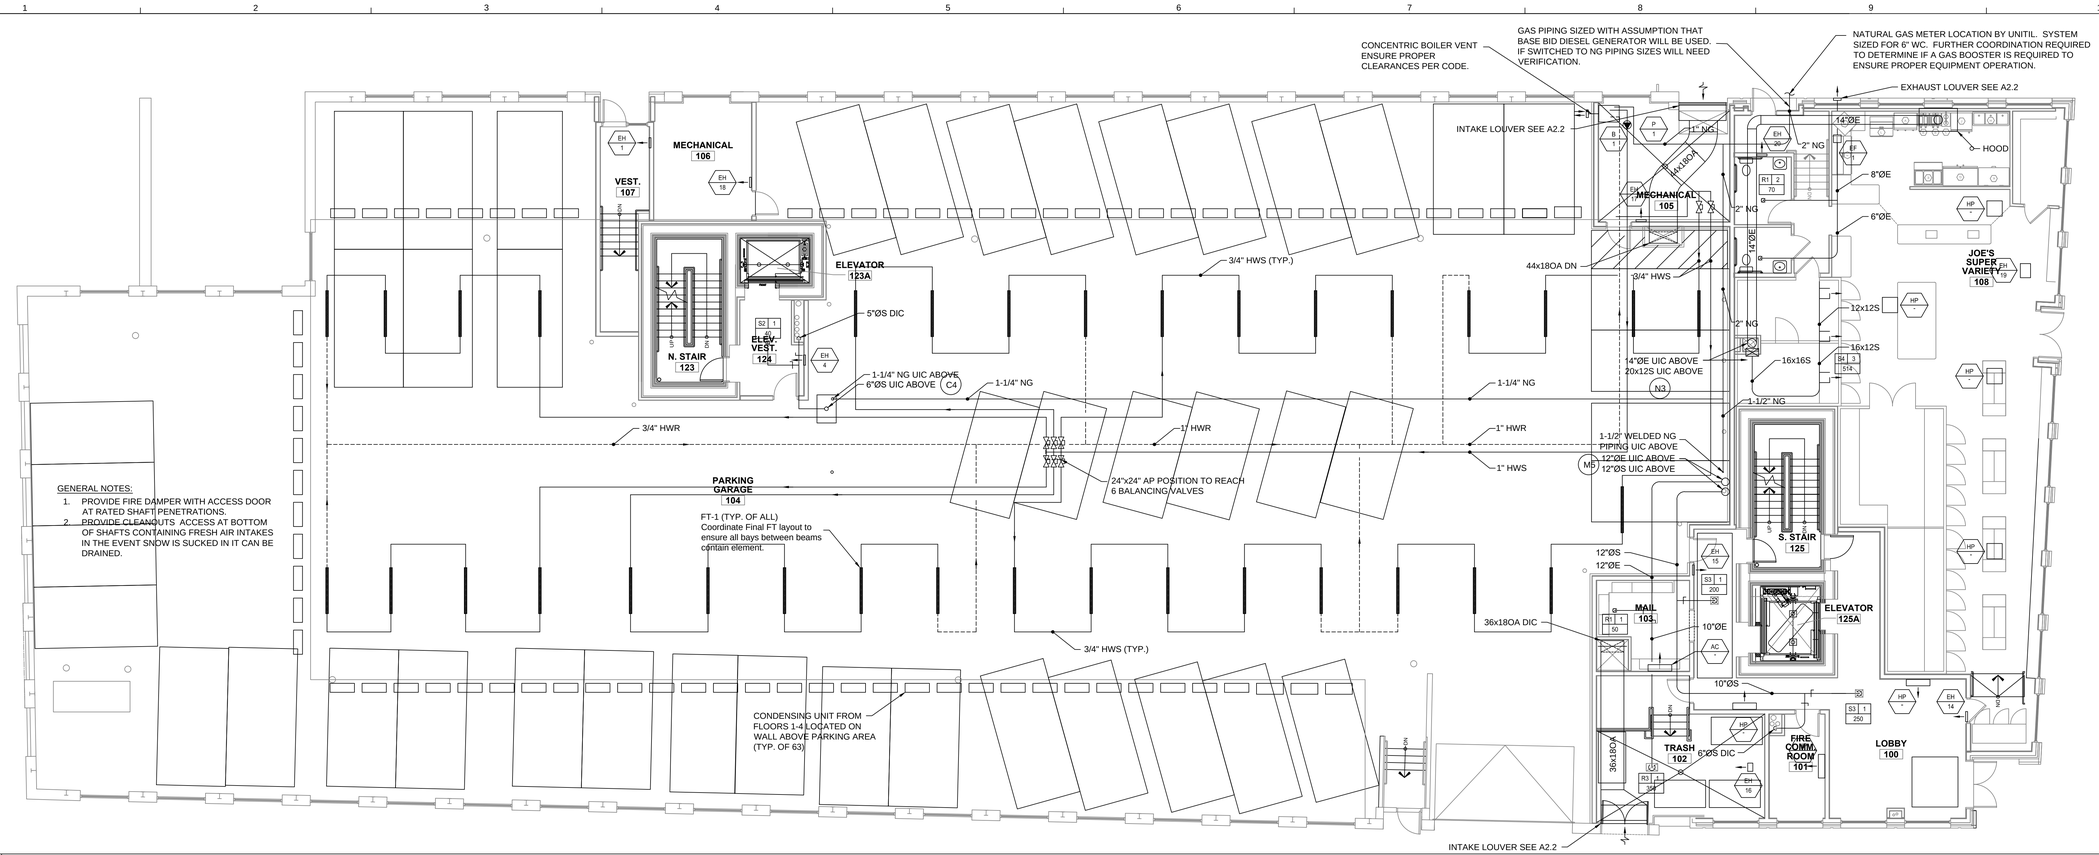

E1 | MECHANICAL FIRST FLOOR PLAN

1/8"=1'-0"

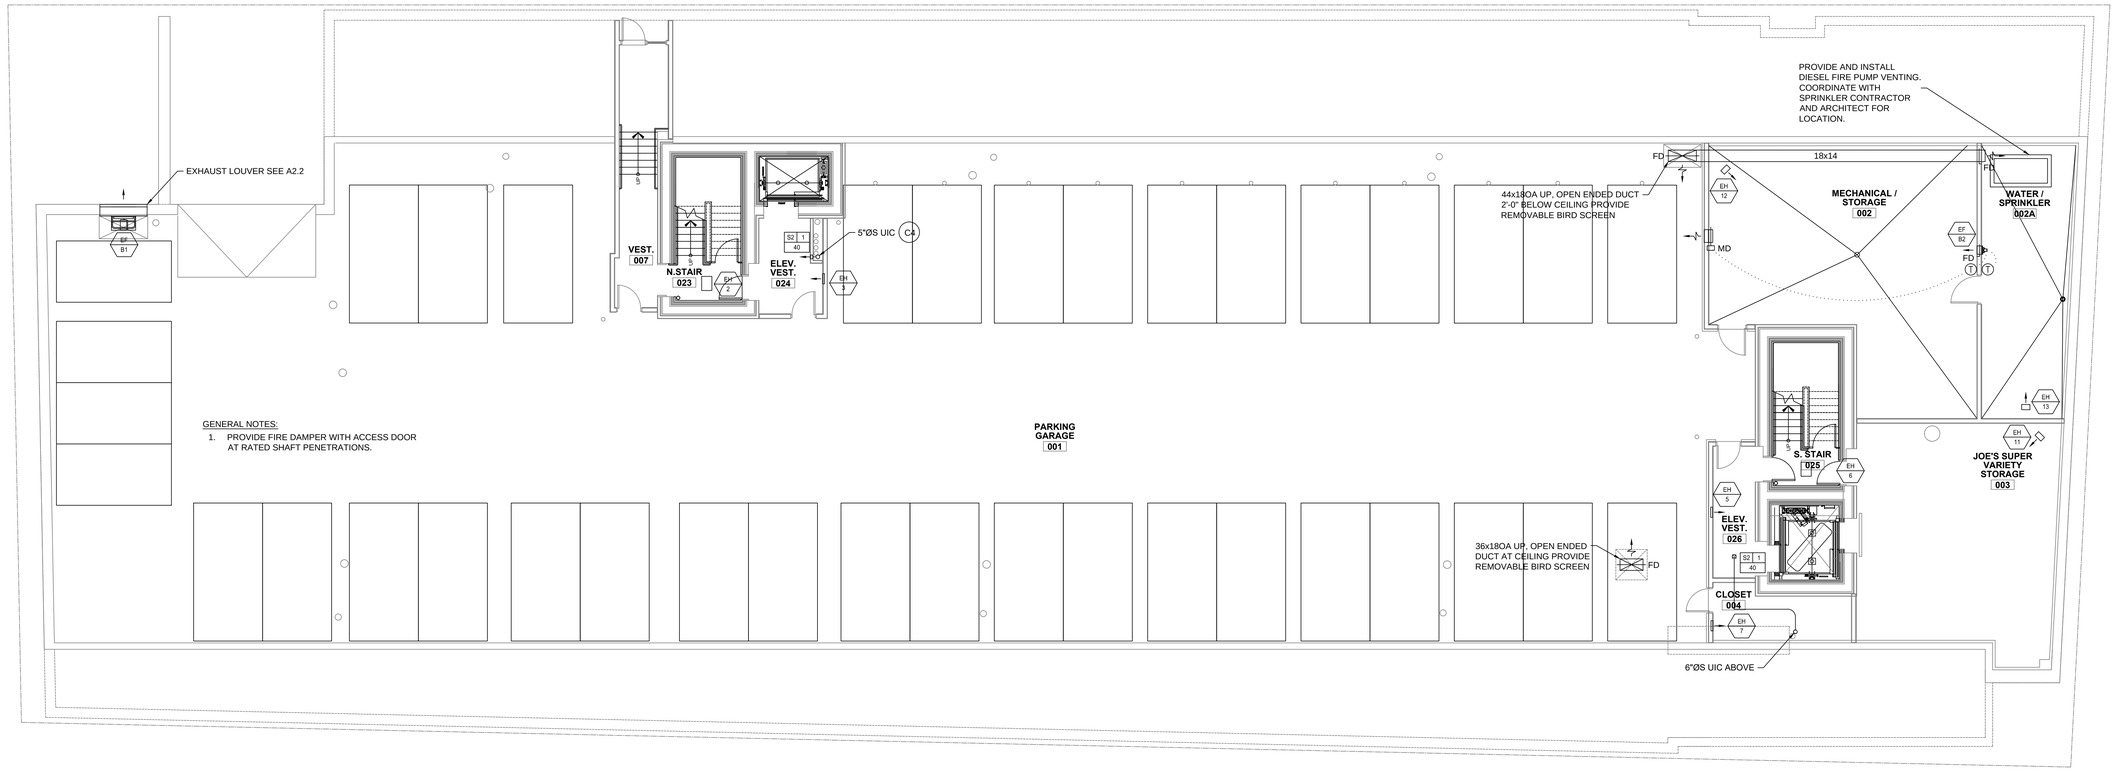

A1 | MECHANICAL BASEMENT FLOOR PLAN

1/8"=1'-0"

PLAN NORTH

REVISIONS

NUMBER	DATE	BY	DESCRIPTION

Date: 2/24/16
Drawn By: RS/WPS
Checked By: WPS
Project Mgr: Wes Sirois
Project No: 1523
Cad File: 1504BM.DWG
Graphic Scale: 1" 0

MECHANICAL BASEMENT AND FIRST FLOOR PLANS

667 CONGRESS STREET APARTMENTS

Portland, ME

M1-0

PERMIT SET ~ 24 February 2016 - NOT FOR CONSTRUCTION

Razor Mechanical
P.O. Box 6036
982 Main Street
North Jay, ME 04262