GENERAL NOTES:
1. ALL CEILINGS ARE ASSUMED TO BE 10' A.F.F., SMOOTH CONSTRUCTION UNLESS NOTED OTHERWISE.
2. TAP ALL SPEAKERS AT 0.5W UNLESS NOTED OTHERWISE.
3. SET ALL SPEAKER VOLTAGE JUMPERS TO THE 70V SETTING.
4. ALL NOTIFICATION APPLIANCE CANDELA INTENSITY PLUGS SHALL RETAIN THEIR FACTORY SETTING OF "FACP" UNLESS OTHERWISE DIRECTED BY THE AUTHORITY HAVING JURISDICTION.

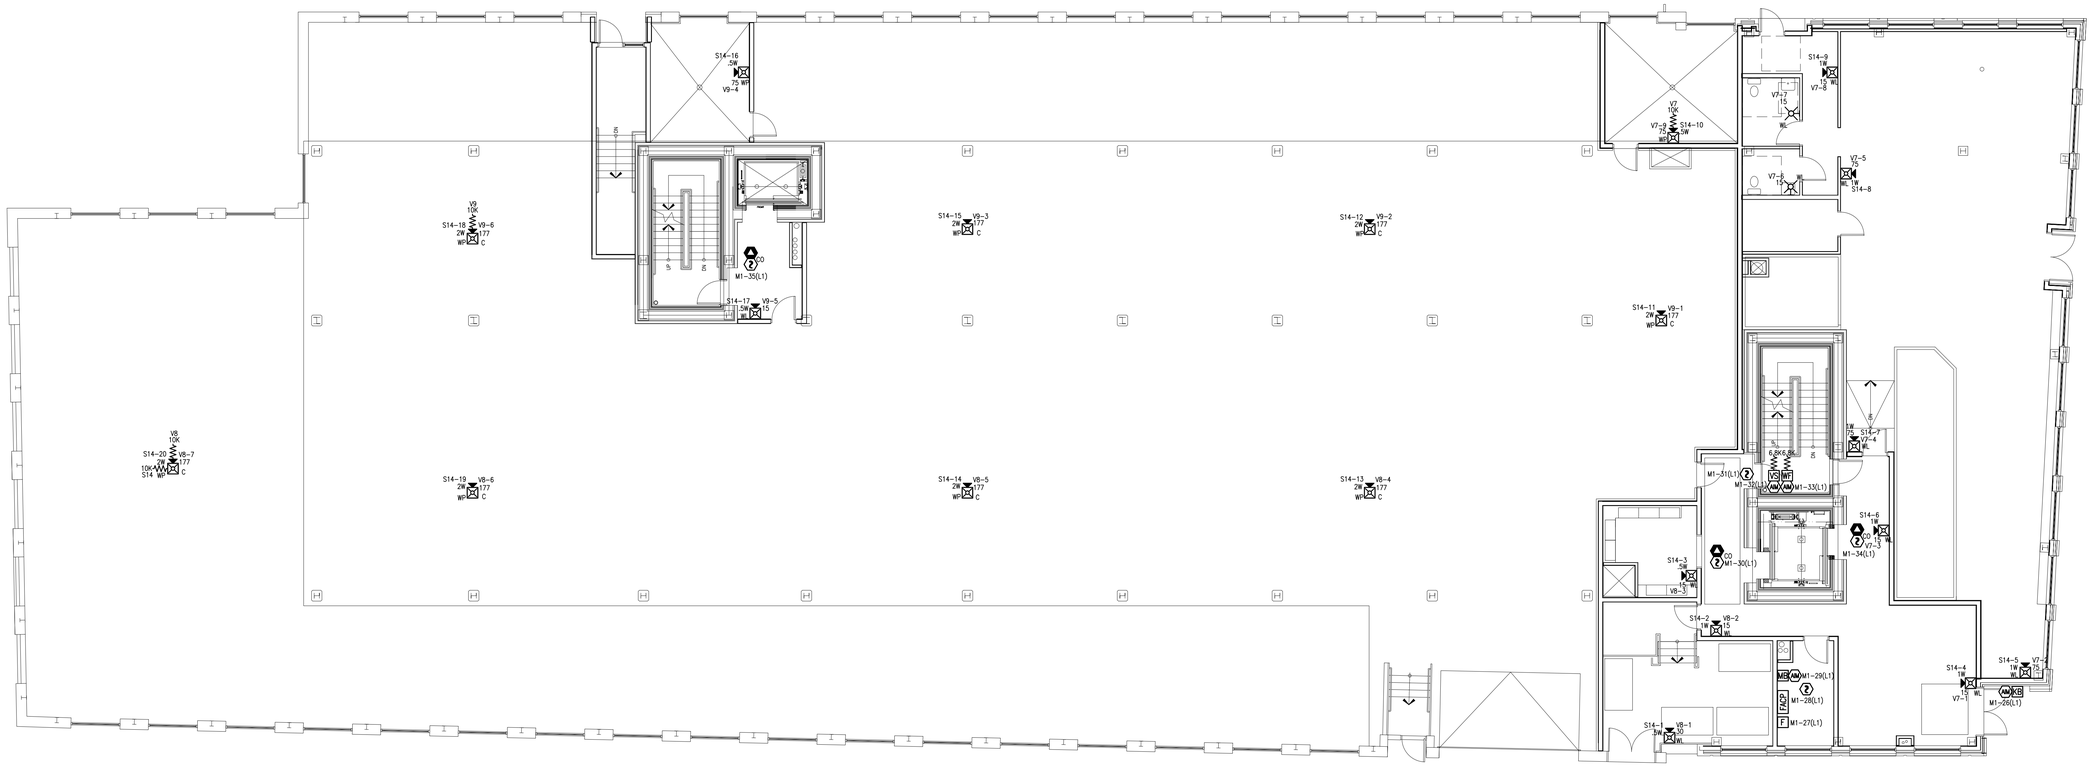

PLAN NORTH

DEVICE PLACEMENT PLAN – FIRST FLOOR

SCALE: 1/8" = 1'-0"

0 4 8 16 (IN FEET)

tyco SimplexGrinnell

Safer. Smarter. Tyco.™

DISTRICT 1-141
30 TOWN HALL DRIVE
WESTBROOK, ME 04092
SERVICE: 207-842-4440

PHONE: 207-842-4440
FAX: 207-842-4459

667 CONGRESS STREET APARTMENTS

667 CONGRESS STREET APARTMENTS
667 CONGRESS STREET
PORTLAND, ME 04101

ISSUE LOG				
MARK	DATE	CAD	CHK	DESCRIPTION

Revisions shown with ▲ symbol

DRAWN BY:	DINESH KUMAR
CHECKED BY:	M VAUGHN
ISSUE DATE:	5/4/16
JOB #:	147426142
PROJECT #:	147-991816001
SIMPLEXGRINNELL ©	2016

SYSTEM:
FIRE ALARM SYSTEM

SHEET:
DEVICE PLACEMENT PLAN - FIRST FLOOR

FA-102

IMPORTANT NOTICE TO USER: By accepting or using this drawing and/or the information contained herein, the user agrees to the following terms and conditions: The electronic information in the drawing may be subject to transitional or conversional alterations. Any use, reuse, copying, modification or alteration of the information contained herein shall be at the sole risk of the user. This information may not be sold or transferred to any third party.
SimplexGrinnell disclaims all liability for the use or misuse of altered files by the user or any third party and such use will be a user's sole risk. User shall, to the fullest extent permitted by law, defend, indemnify and hold SimplexGrinnell
harmless from and against any and all claims, losses, liabilities, costs and expenses (including reasonable attorney's fees and court costs) which SimplexGrinnell may incur or be obligated to pay in connection with the use of the information contained herein.

FILE PATH: Z:\CAD-Engineering - New (2011 & Newer)\Active Projects\667 Congress - Apartments (P# 991816001)\SG Dwgs\Original Dwgs & Calcs\Original Fire Alarm Drawings\FA-102.dwg

LAST SAVED BY: DKTIRUPATHI

LAST PRINTED: 5/18/2016 4:39:35 PM

30" x 42" - Arch E1 Size