GENERAL NOTES:
1. ALL CEILINGS ARE ASSUMED TO BE 10' A.F.F., SMOOTH CONSTRUCTION UNLESS NOTED OTHERWISE.
2. TAP ALL SPEAKERS AT 0.5W UNLESS NOTED OTHERWISE.
3. SET ALL SPEAKER VOLTAGE JUMPERS TO THE 70V SETTING.
4. ALL NOTIFICATION APPLIANCE CANDELA INTENSITY PLUGS SHALL RETAIN THEIR FACTORY SETTING OF "FACP" UNLESS OTHERWISE DIRECTED BY THE AUTHORITY HAVING JURISDICTION.

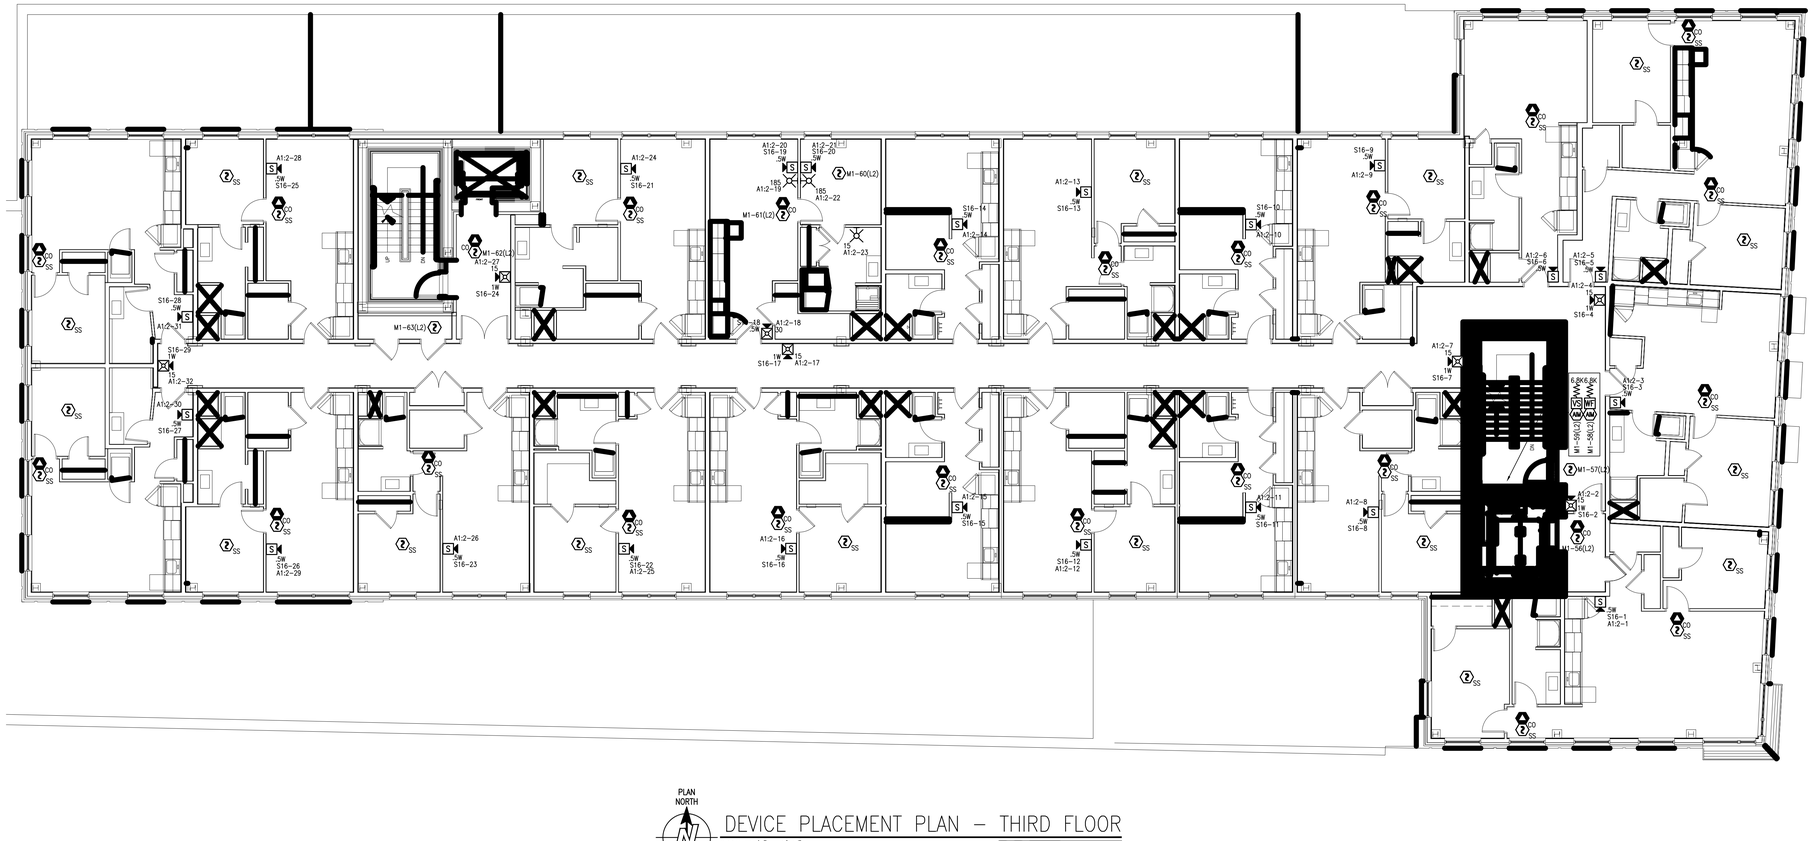

PLAN NORTH

DEVICE PLACEMENT PLAN – THIRD FLOOR

SCALE: 1/8" = 1'-0"

0 4 8 16 (IN FEET)

tyco SimplexGrinnell

Safer. Smarter. Tyco.™

DISTRICT - 1ST
3 TYCO PARK DRIVE
WESTBROOK, ME 04092
SERVICE: 207-842-4440

PHONE: 207-842-4440
FAX: 207-842-4459

667 CONGRESS STREET APARTMENTS

667 CONGRESS STREET APARTMENTS
667 CONGRESS STREET
PORTLAND, ME 04101

ISSUE LOG			
MARK	DATE	CAD	CHK	DESCRIPTION

Revisions shown with a symbol

DRAWN BY:	DINESH KUMAR
CHECKED BY:	M VAUGHN
ISSUE DATE:	5/4/16
JOB #:	147426142
PROJECT #:	147-991816001
SIMPLEXGRINNELL ©	2016
SYSTEM:	FIRE ALARM SYSTEM
SHEET:	DEVICE PLACEMENT PLAN - THIRD FLOOR

FA-104

IMPORTANT NOTICE TO USERS: By accepting or using this drawing and/or the information contained herein, the user agrees to the following terms and conditions. The electronic information in the drawing may be subject to intentional or unintentional alteration. Any use, reuse, copying, modification or alteration of the information contained herein shall be at the sole risk of the user. This information may not be sold or transferred to any third party. SimplexGrinnell disclaims all liability for the use or reuse of different files by the user or any third party and such use shall be a user's sole risk. User shall, to the fullest extent permitted by law, defend, indemnify, and hold SimplexGrinnell harmless from and against any and all loss, damage, injury, liability, and cost (including reasonable attorneys' fees and costs) incurred by SimplexGrinnell arising out of or in any way connected with the unauthorized use, reuse, modification or alteration of the information contained herein or the transfer of this information to any third party. SimplexGrinnell disclaims all liability for the use or reuse of different files by the user or any third party and such use shall be a user's sole risk. User shall, to the fullest extent permitted by law, defend, indemnify, and hold SimplexGrinnell harmless from and against any and all loss, damage, injury, liability, and cost (including reasonable attorneys' fees and costs) incurred by SimplexGrinnell arising out of or in any way connected with the unauthorized use, reuse, modification or alteration of the information contained herein or the transfer of this information to any third party.

FILE PATH: Z:\CAD-Engineering - New\ 2011 & Newer\Maine Projects\667 Congress - Apartments (P# 991816001)\SG Dwgs\Original Dwgs & Calcs\Original Fire Alarm Drawings\FA-104.dwg
LAST SAVED BY: DKTIRUPATHI
LAST PRINTED: 5/19/2016 4:39:55 PM
36" x 42" - Arch E1 Size