667 **CONGRESS**

MAY 22, 2015

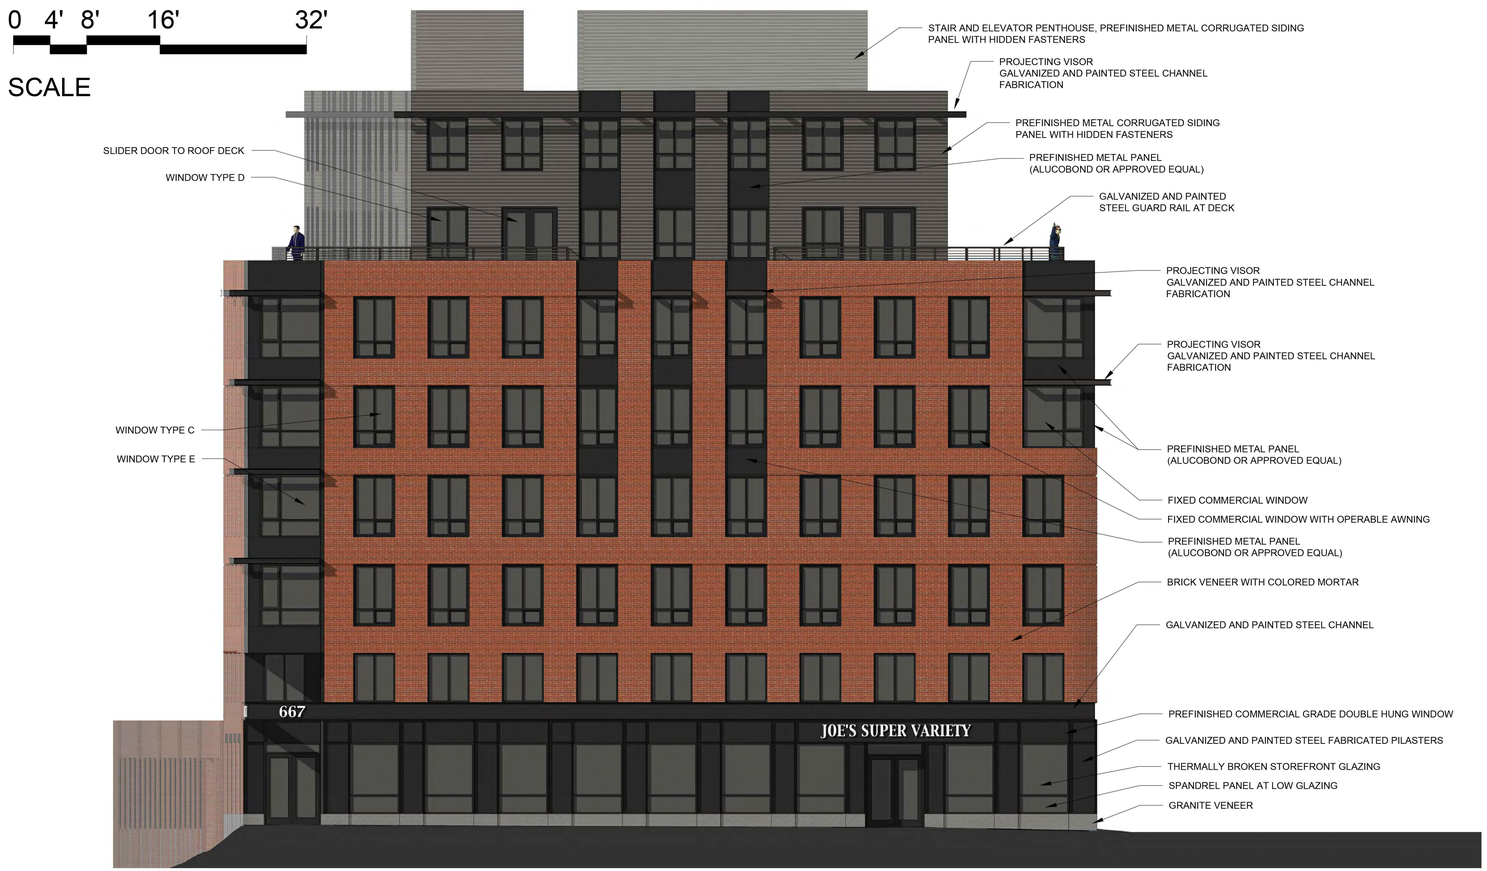

PROGRESS PRINT ONLY
Not for Construction

REDFERN PROPERTIES

SOUTH ELEVATION
SCALE : 1/8" = 1'-0"

RYAN SENATORE **ARCHITECTURE**