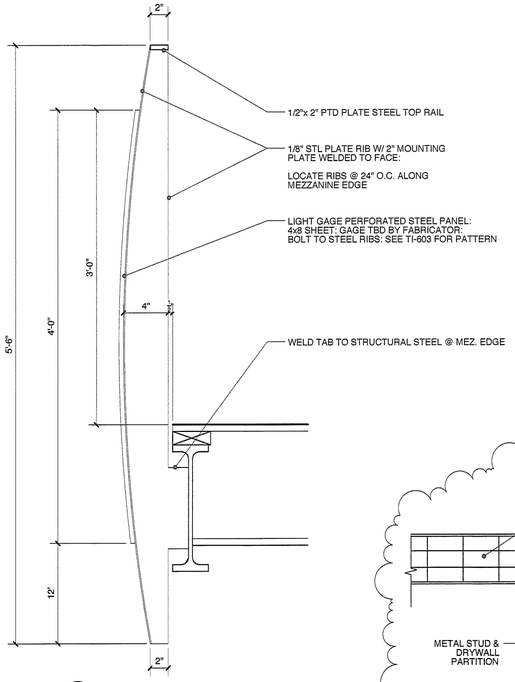

1 TI603 STEEL RAILING ASSEMBLY @ MEZZANINE
SCALE : 1 1/2" = 1'-0"

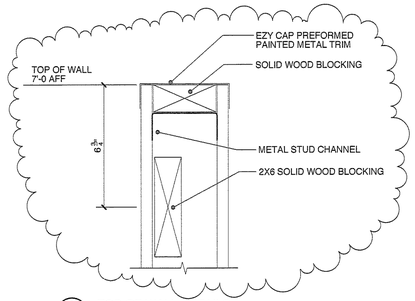

2 TI101 TOP OF WALL DETAILS
SCALE : 3" = 1'-0"

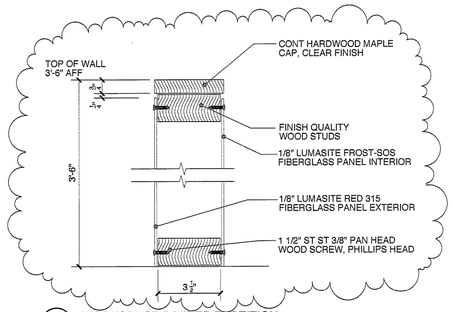

3 TI101 WORKSPACE DIVIDER PARTITION
SCALE : 3" = 1'-0"

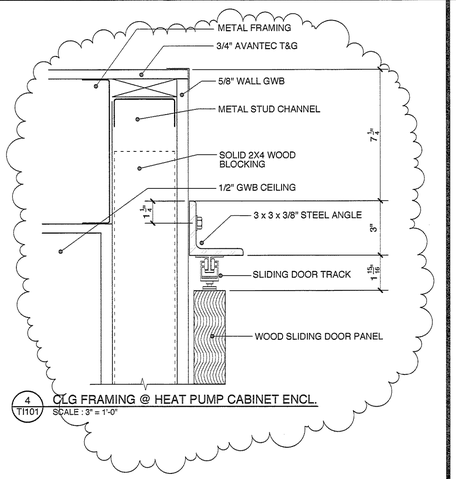

4 TI101 CLG FRAMING @ HEAT PUMP CABINET ENCL.
SCALE : 3" = 1'-0"

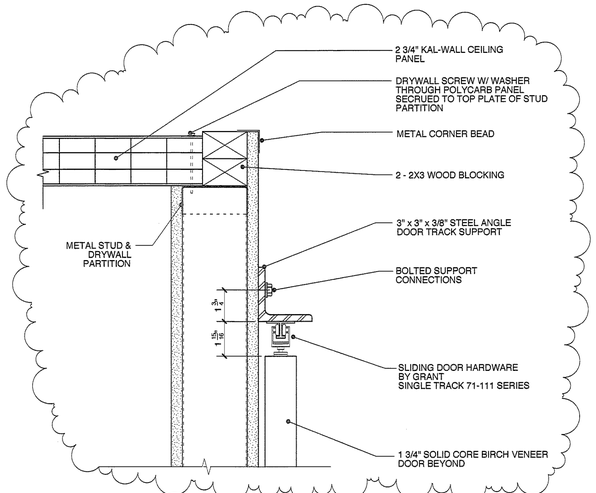

5 TI-101 OFFICE CEILING PANEL @ NEW PARTITION
SCALE : 3" = 1'-0"

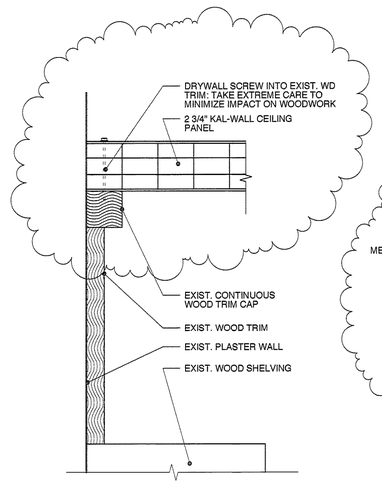

6 TI-101 OFFICE CEILING PANEL @ EXIST. WALL
SCALE : 3" = 1'-0"

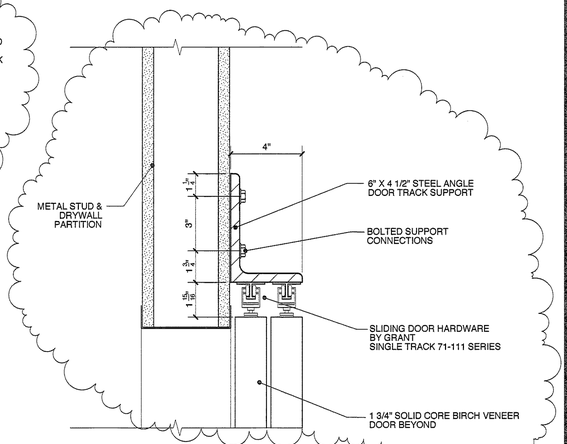

7 TI-101 SLIDING DOOR AT CONF ROOM
SCALE : 3" = 1'-0"

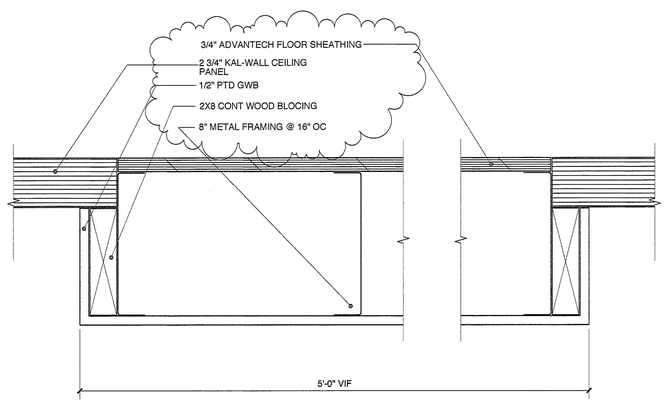

9 TI-101 HEAT PUMP SUPPORT FRAMING
SCALE : 3" = 1'-0"

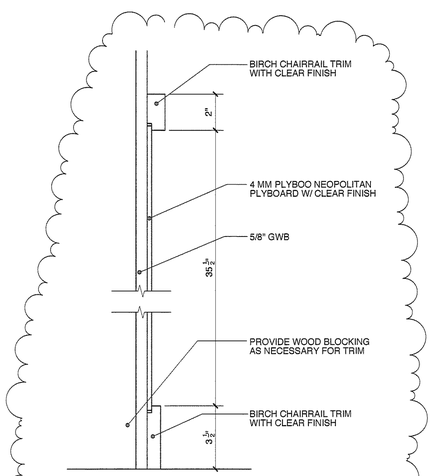

10 TI-103 WAINSCOTTING SECTION DETAIL
SCALE : 3" = 1'-0"

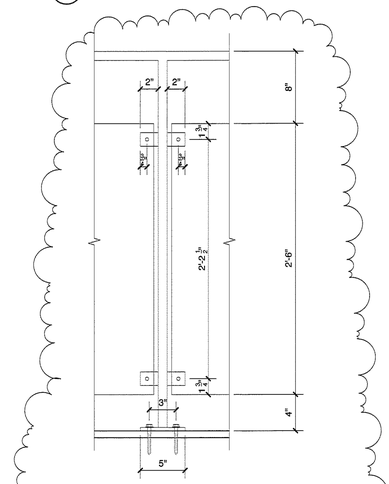

11 TI-103 GUARDRAIL ELEVATION
SCALE : 1 1/2" = 1'-0"

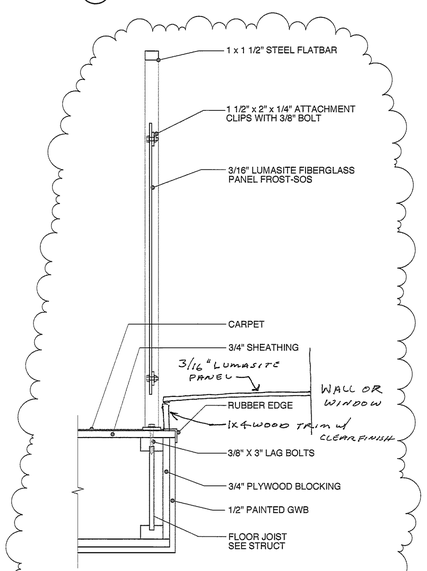

12 TI-103 GUARDRAIL SECTION
SCALE : 1 1/2" = 1'-0"

LICENSED ARCHITECT
SCOTT R. SIMONS
NO. 2034
STATE OF MAINE

Scott Simons Architects
75 York Street
Portland, Maine 04101
tel 207 772 4656
fax 207 828 4656
web www.slmonsarchitects.com

THIS DRAWING IS THE PROPERTY OF SCOTT SIMONS ARCHITECTS AND IS NOT TO BE COPIED OR REPRODUCED IN PART OR WHOLE.

PROJECT
Baxter Library
Interior Fit Up

CONGRESS STREET
PORTLAND, ME

TITLE
MISC DETAILS

STATUS:
CONSTRUCTION DOCUMENTS ISSUED FOR PERMITTING

DATE: 08.31.2009	△ REVISION /DATE: ESTIMATING REVISION: APPLY TO ALL REVISION CLOUDS 09.08.2009
SCALE: AS NOTED	
PROJECT NO. 2009-0050	
DRAWN BY:	

2009© Scott Simons Architects

DWG NO.
TI-606