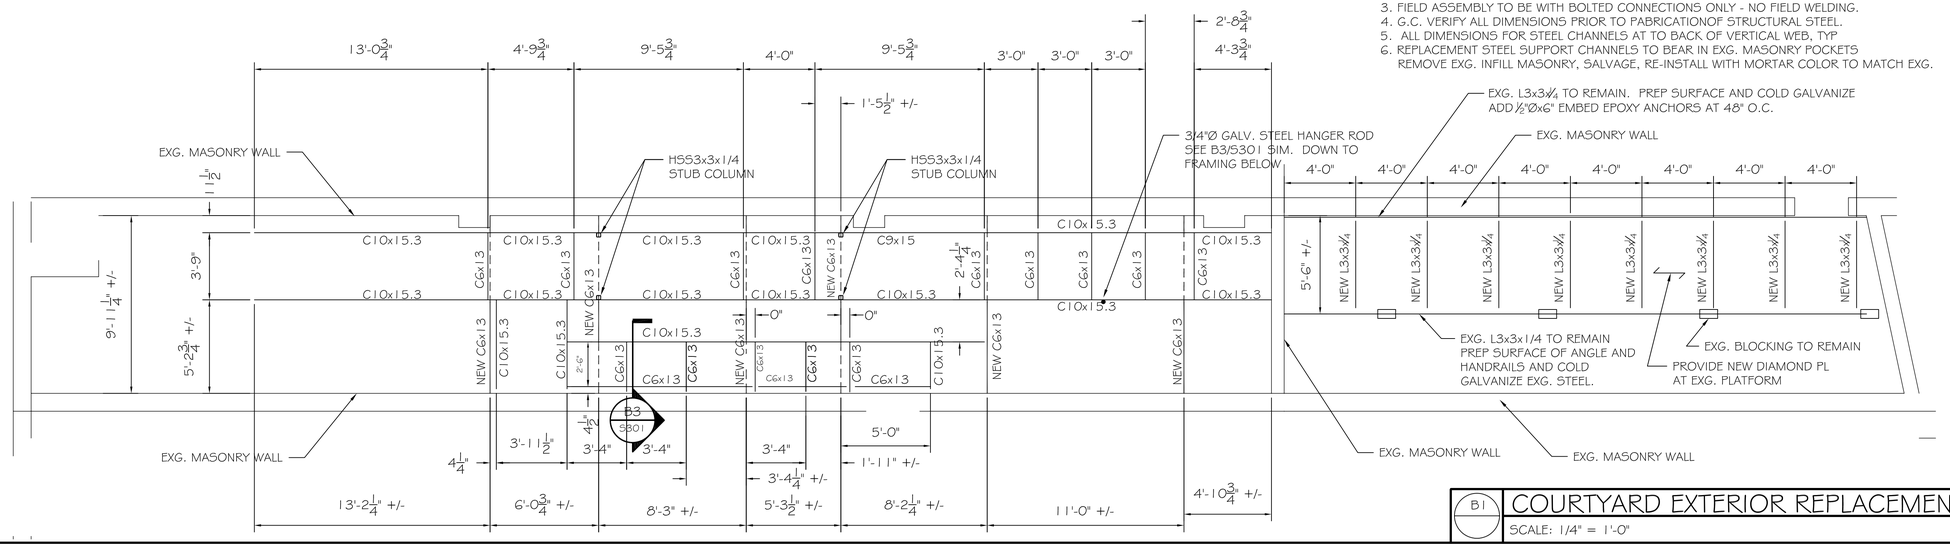

NOTES:

1. SEE S302 FOR TYPICAL NOTES AND DETAILS
2. ALL STEEL MEMBERS TO BE GALVANIZED.
3. FIELD ASSEMBLY TO BE WITH BOLTED CONNECTIONS ONLY - NO FIELD WELDING.
4. G.C. VERIFY ALL DIMENSIONS PRIOR TO PABRICATIONOF STRUCTURAL STEEL.
5. ALL DIMENSIONS FOR STEEL CHANNELS AT TO BACK OF VERTICAL WEB, TYP
6. REPLACEMENT STEEL SUPPORT CHANNELS TO BEAR IN EXG. MASONRY POCKETS REMOVE EXG. INFILL MASONRY, SALVAGE, RE-INSTALL WITH MORTAR COLOR TO MATCH EXG.

B1 COURTYARD EXTERIOR REPLACEMENT STAIR PLANS

SCALE: 1/4" = 1'-0"

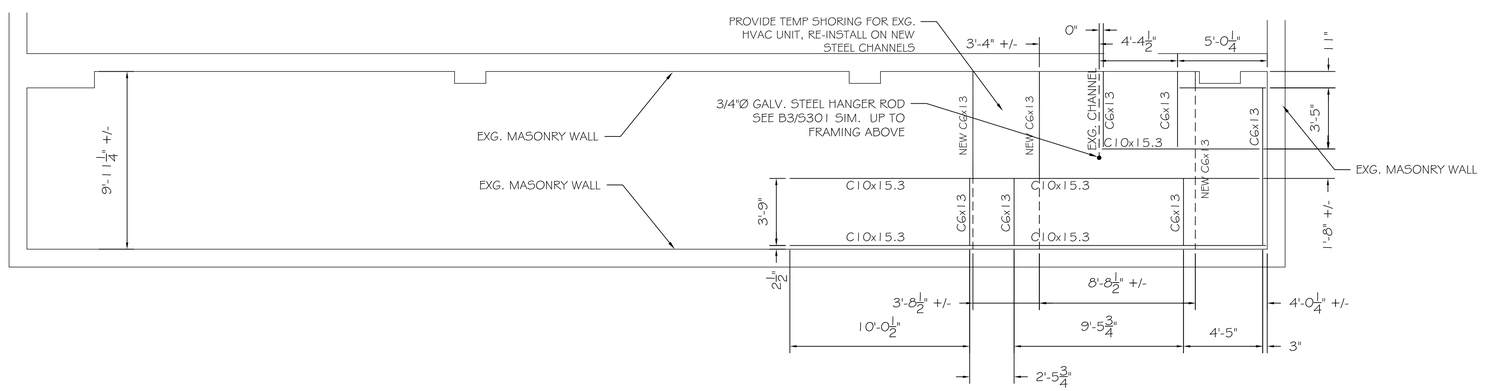

A1 COURTYARD EXTERIOR REPLACEMENT STAIR PLANS

SCALE: 1/4" = 1'-0"

ASSOCIATED DESIGN PARTNERS INC.
80 Leighton Road
Falmouth, Maine 04105
Office: (207) 878-1751
Fax: (207) 878-1788
E-Mail: adp@adpengineering.com

THIS DRAWING, DESIGN AND ELECTRONIC FILE ARE THE PROPERTY OF ASSOCIATED DESIGN PARTNERS, INC. THE REPRODUCTION, COPYING OR ANY OTHER USE OF THIS DOCUMENT WITHOUT WRITTEN CONSENT IS PROHIBITED.

PROJECT: STATE THEATER
609 CONGRESS ST, PORTLAND ME
FOR: GRANT WILSON

SHEET TITLE: COURTYARD REPLACEMENT FIRE ESCAPE STAIR FRAMING PLANS

No.	BY	DESCRIPTION	DATE
1	ASW	ISSUED FOR PRICING ISSUED FOR FIRE MARSHALL REVIEW	3/8/06
2	ASW	ISSUED FOR PERMITTING	4/7/06
3			
4			

DATE : 03-08-06
SCALE : AS NOTED
DESIGN BY: ASW
DRAWN BY: NR
FILE #: 05247-S101.DWG
PROJECT NUMBER: 05247
SHEET NO: S102